


Total Block Weight : 900Kg

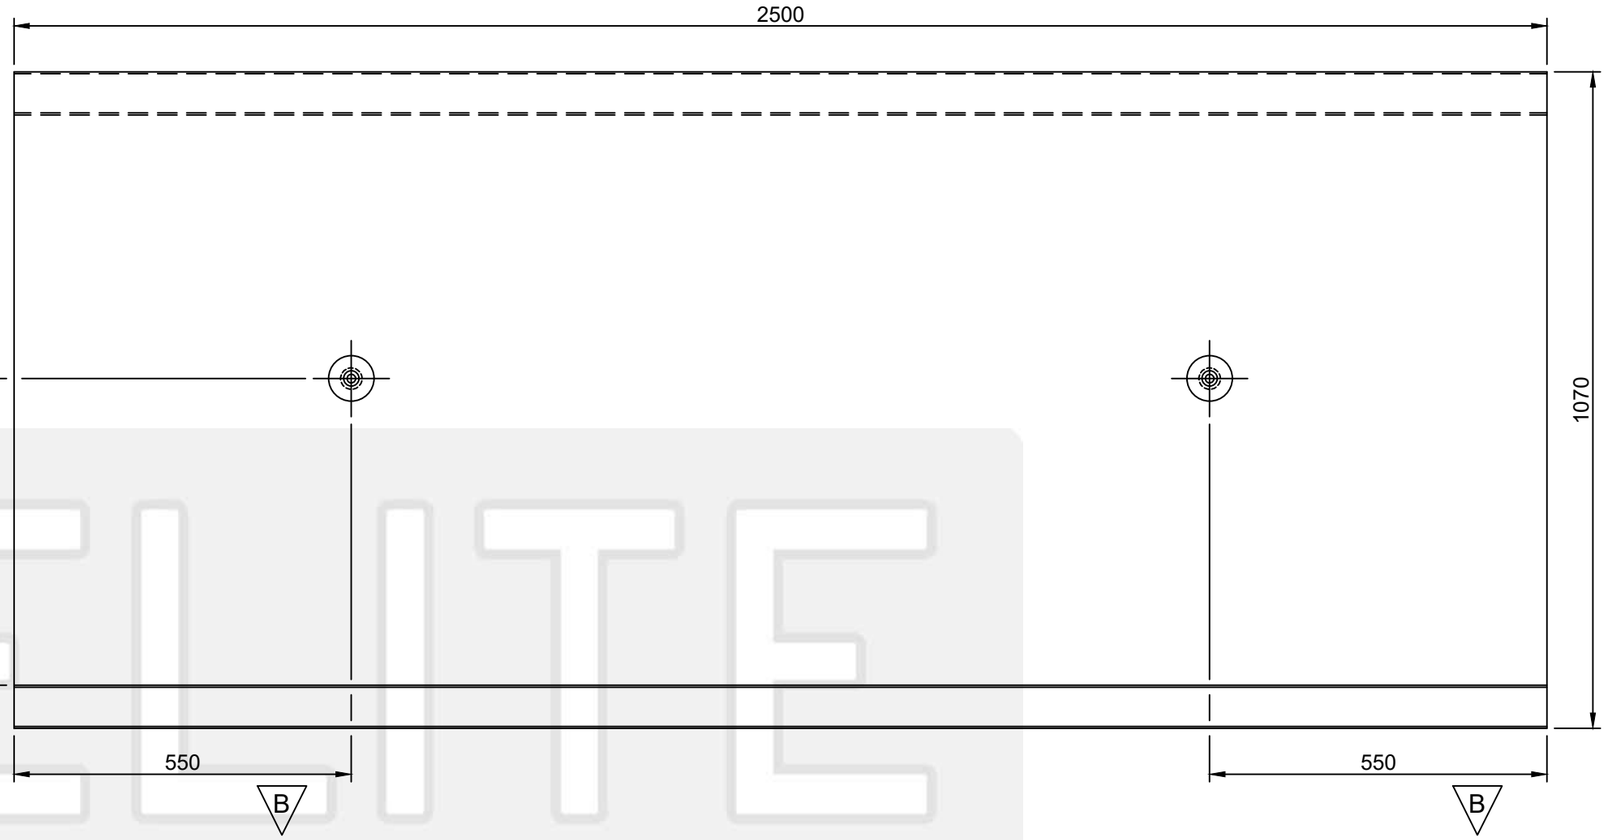

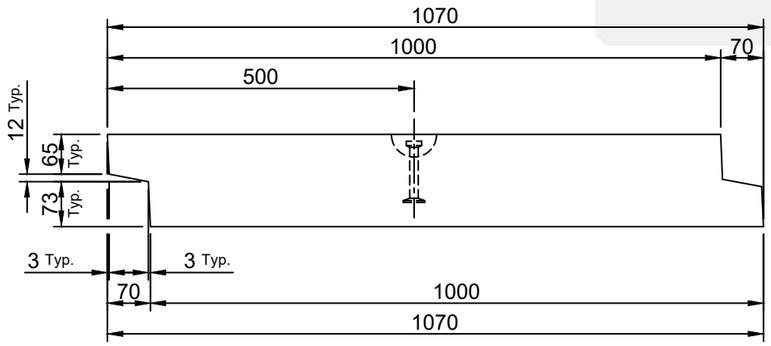

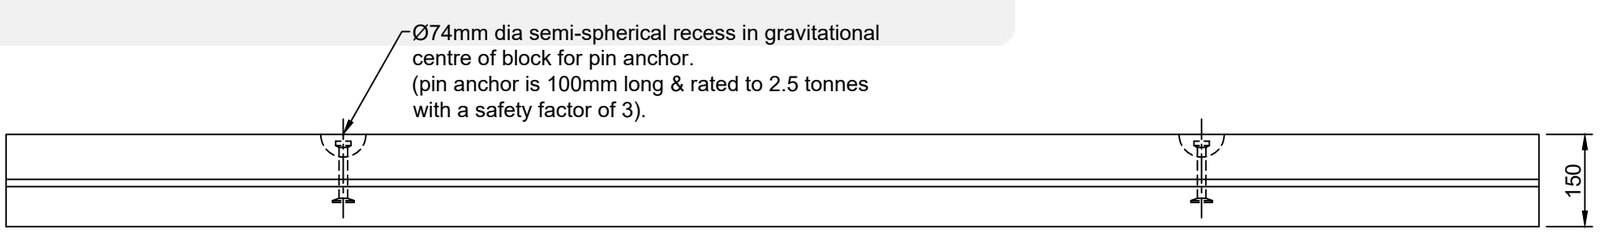

- 50N/mm² Semi-Dry Concrete.
- Reinforced with 10mm bar at 200mm centres.
- 25mm Min. concrete cover to reinforcement.
- Refer to drg EPC-UPS-002 for reinforcement details.

REV	DATE	REASON FOR ISSUE	DRN	APP
B	10.12.18	Position of lifting points adjusted.	CTC	RMD
A	07.02.18	Notes updated.	CTC	RMD
O	16.03.16	For Information.	CTC	RMD

TITLE: Utility Protection Slab V2.0

Elite Product Code : -

DRN CTC | CHKD RMD | DATE 16-03-16 | SIZE A3 | SCALE 1:10 | DRG EPC-UPS-001 | REV B

ELITE PRECAST CONCRETE LTD
HALESFIELD 9, TELFORD
SHROPSHIRE TF7 4QW

N:\Drawings\AutoCAD Files\Utility Protection Slab\EPC-UPS-001_B Utility Protection Slab 2500 x 1000 x 150 (UPS-N).dwg