Notes

1) Dimensions in millimetres.


2) Tolerance to be ±0.5% unless otherwise stated.


3) Concrete mix C50.


4) For reinforcement details see drawings :
EPC-CB-TVCB-002
EPC-CB-TVCB-003
EPC-CB-TVCB-004


5) The overlap of the scarf joint must always be in the direction of traffic.

Weight of Barrier : 2,500kg Approx.

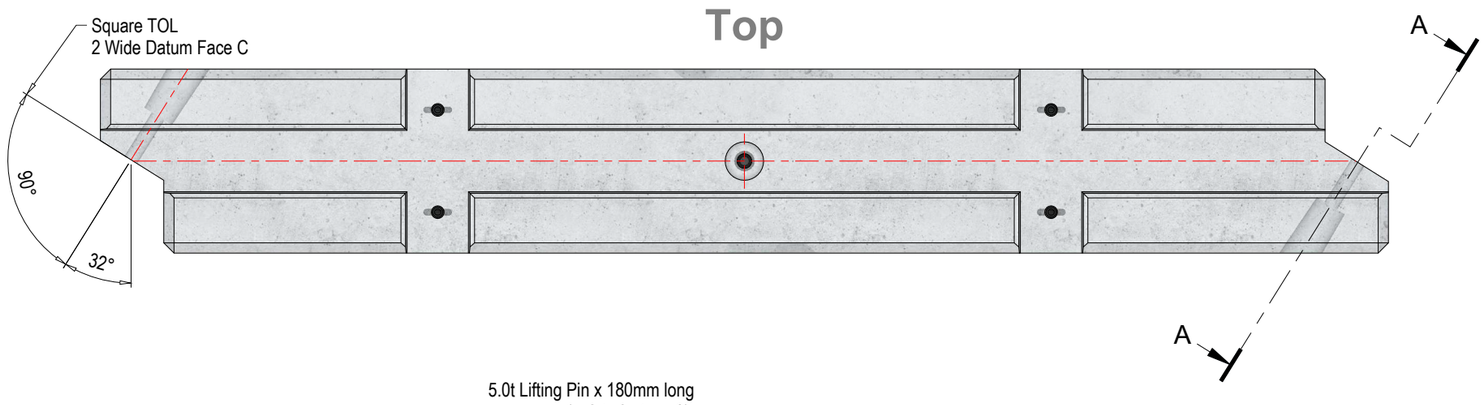


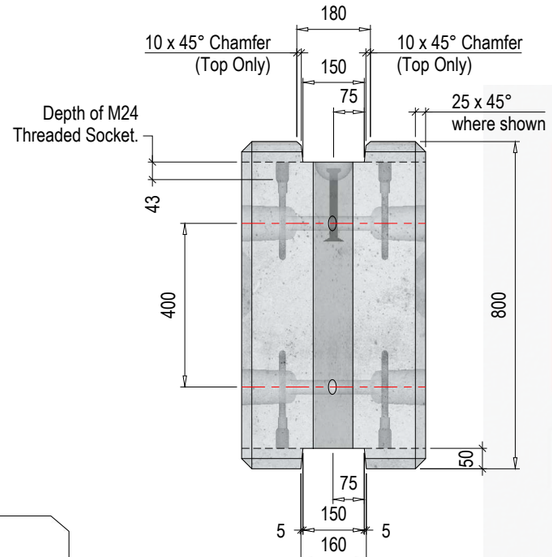

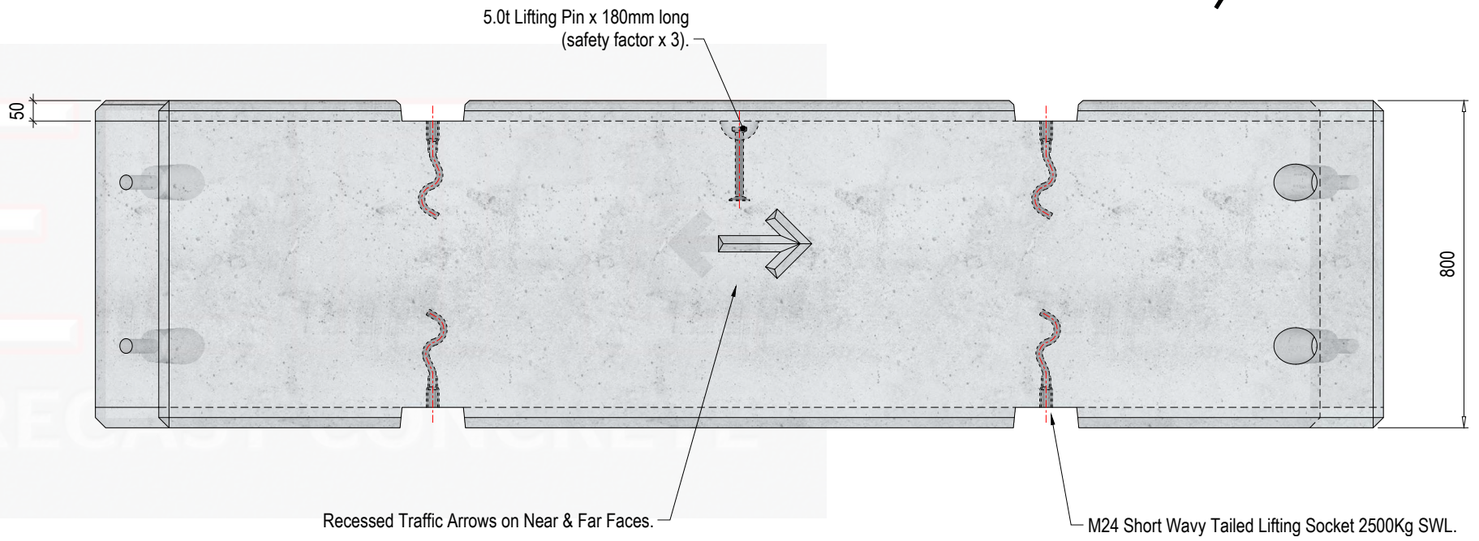

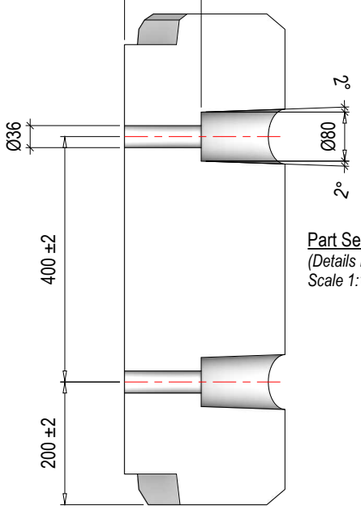

Part Section on Arrow A - A
(Details Identical Both Ends).
Scale 1:10

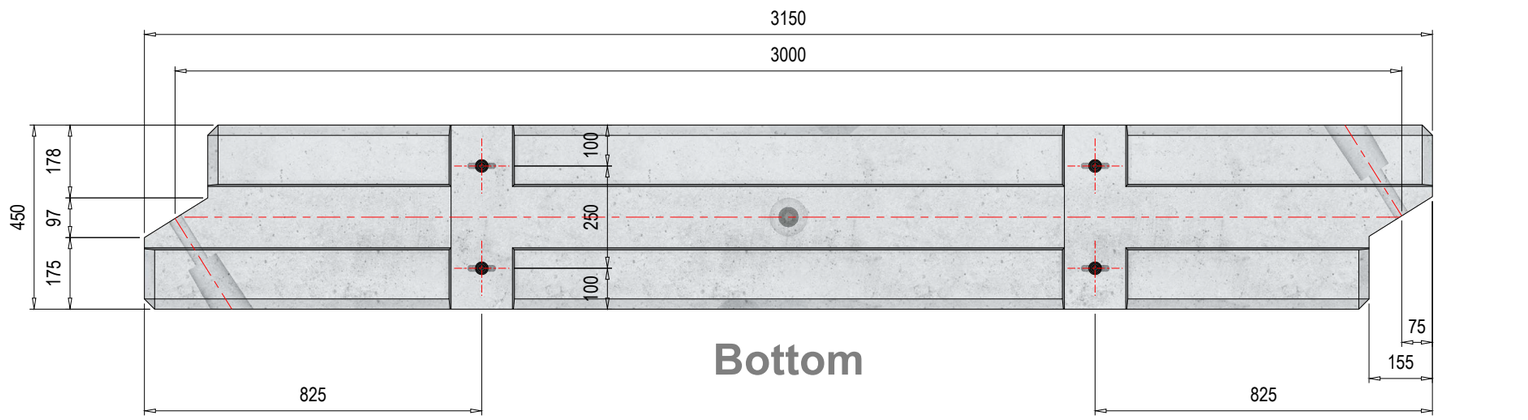

REV	DATE	REASON FOR ISSUE	DRN	APP	REV	DATE	REASON FOR ISSUE	DRN	APP
					O	15-10-26	For Information.	CTC	RMD

TITLE

CONBARR®-TVCB

ConBarr® TVCB
V28 Standard Unit

ELITE PRECAST CONCRETE LTD
UNIT O, HALESFIELD 9
TELFORD TF7 4QW
Tel : 01952 588885
www.eliteprecast.co.uk
email : sales@eliteprecast.co.uk

DRN	CHKD	DATE	SIZE	SCALE	DRG	REV
CTC	RMD	15-10-26	A3	1:15	EPC-CB-TVCB-001	O