Notes

1) Dimensions in millimetres.

2) Tolerance to be ±0.5% unless otherwise stated.

3) For reinforcement details see drawings EPC-CB-TVCB-008 & EPC-CB-TVCB-009.


4) Concrete mix C50.


5) The overlap of the scarf joint must always be in the direction of traffic.


6) Manufacturer to establish weight from a sample unit. Estimated weight of unit 1700kg

Weight of Barrier : 1,700kg Approx.


Top

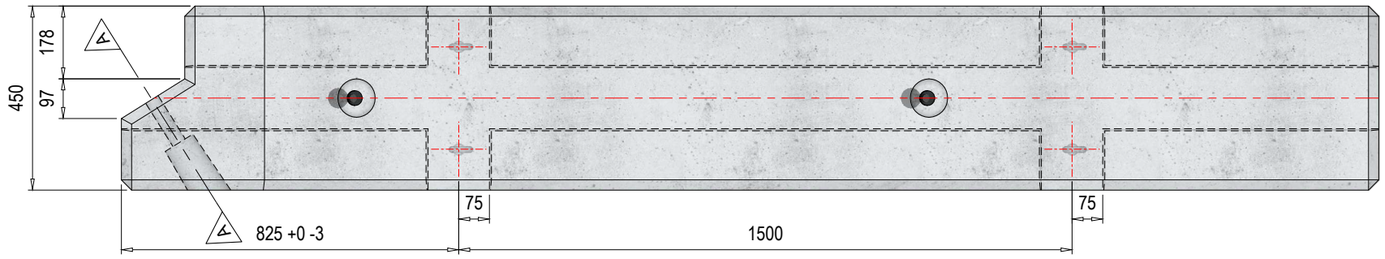

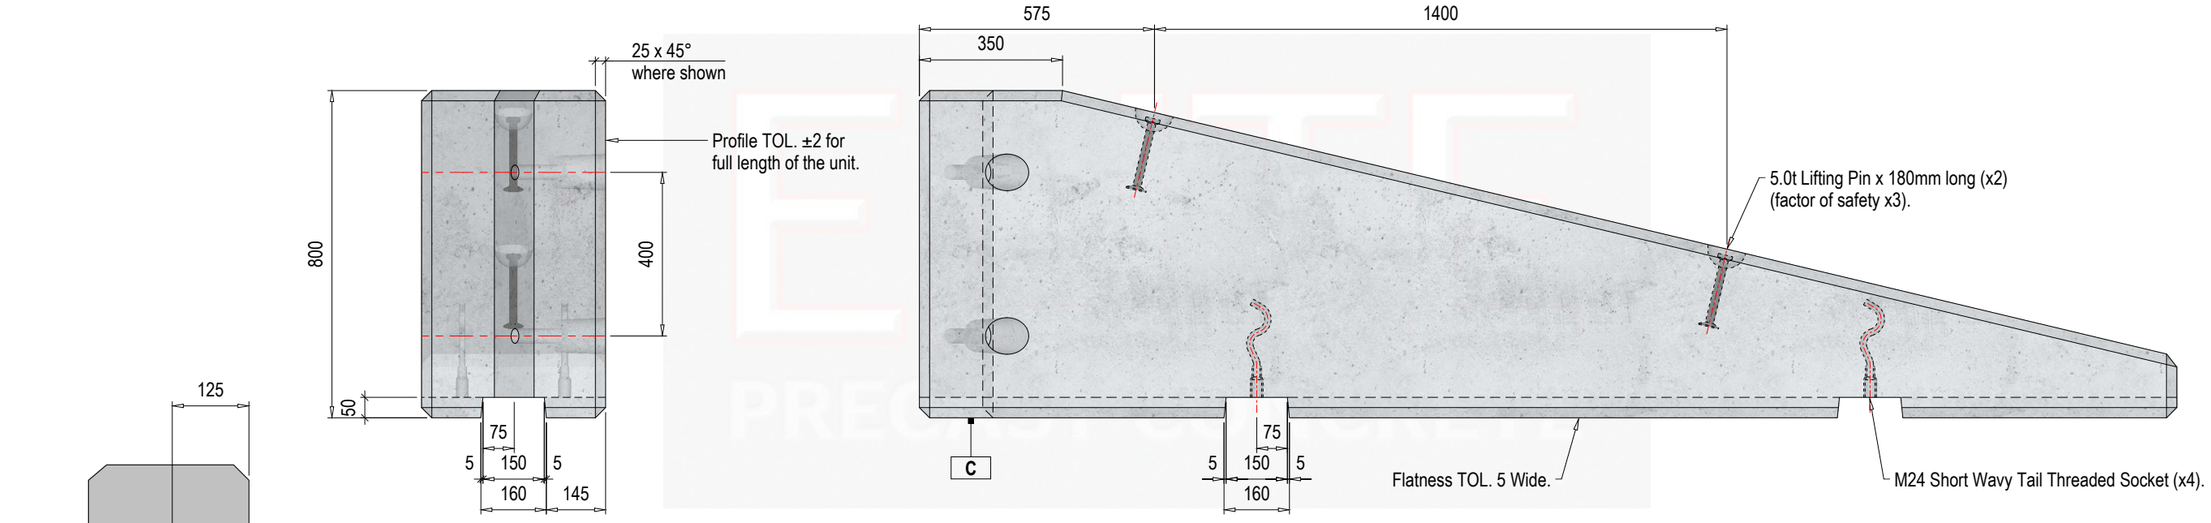

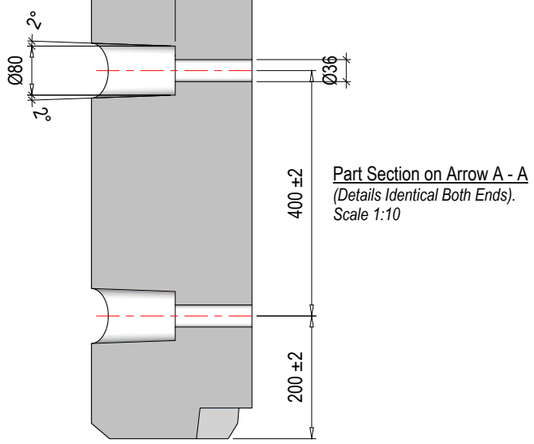

Part Section on Arrow A - A
(Details Identical Both Ends).
Scale 1:10

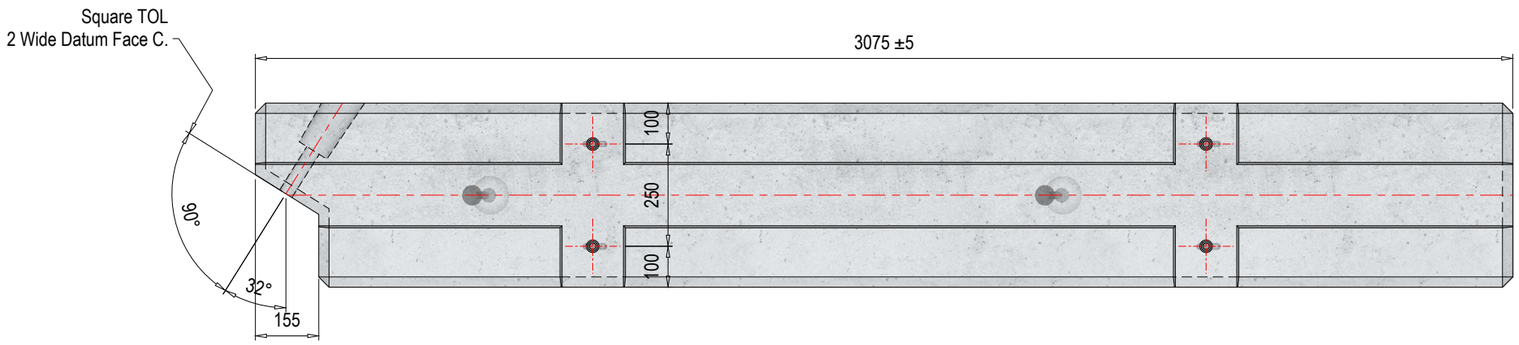

Bottom

REV	DATE	REASON FOR ISSUE	DRN	APP
O	15-10-26	For Information.	CTC	RMD

TITLE

CONBARR®-TVCB

ConBarr® TVCB
V30 Terminal Unit (Verge)

ELITE PRECAST CONCRETE LTD
UNIT O, HALESFIELD 9
TELFORD TF7 4QW
Tel : 01952 588885
www.eliteprecast.co.uk
email : sales@eliteprecast.co.uk

DRN	CHKD	DATE	SIZE	SCALE	DRG	REV
CTC	RMD	15-10-26	A3	1:15	EPC-CB-TVCB-007	O