


Block Weight : approx. 225kg

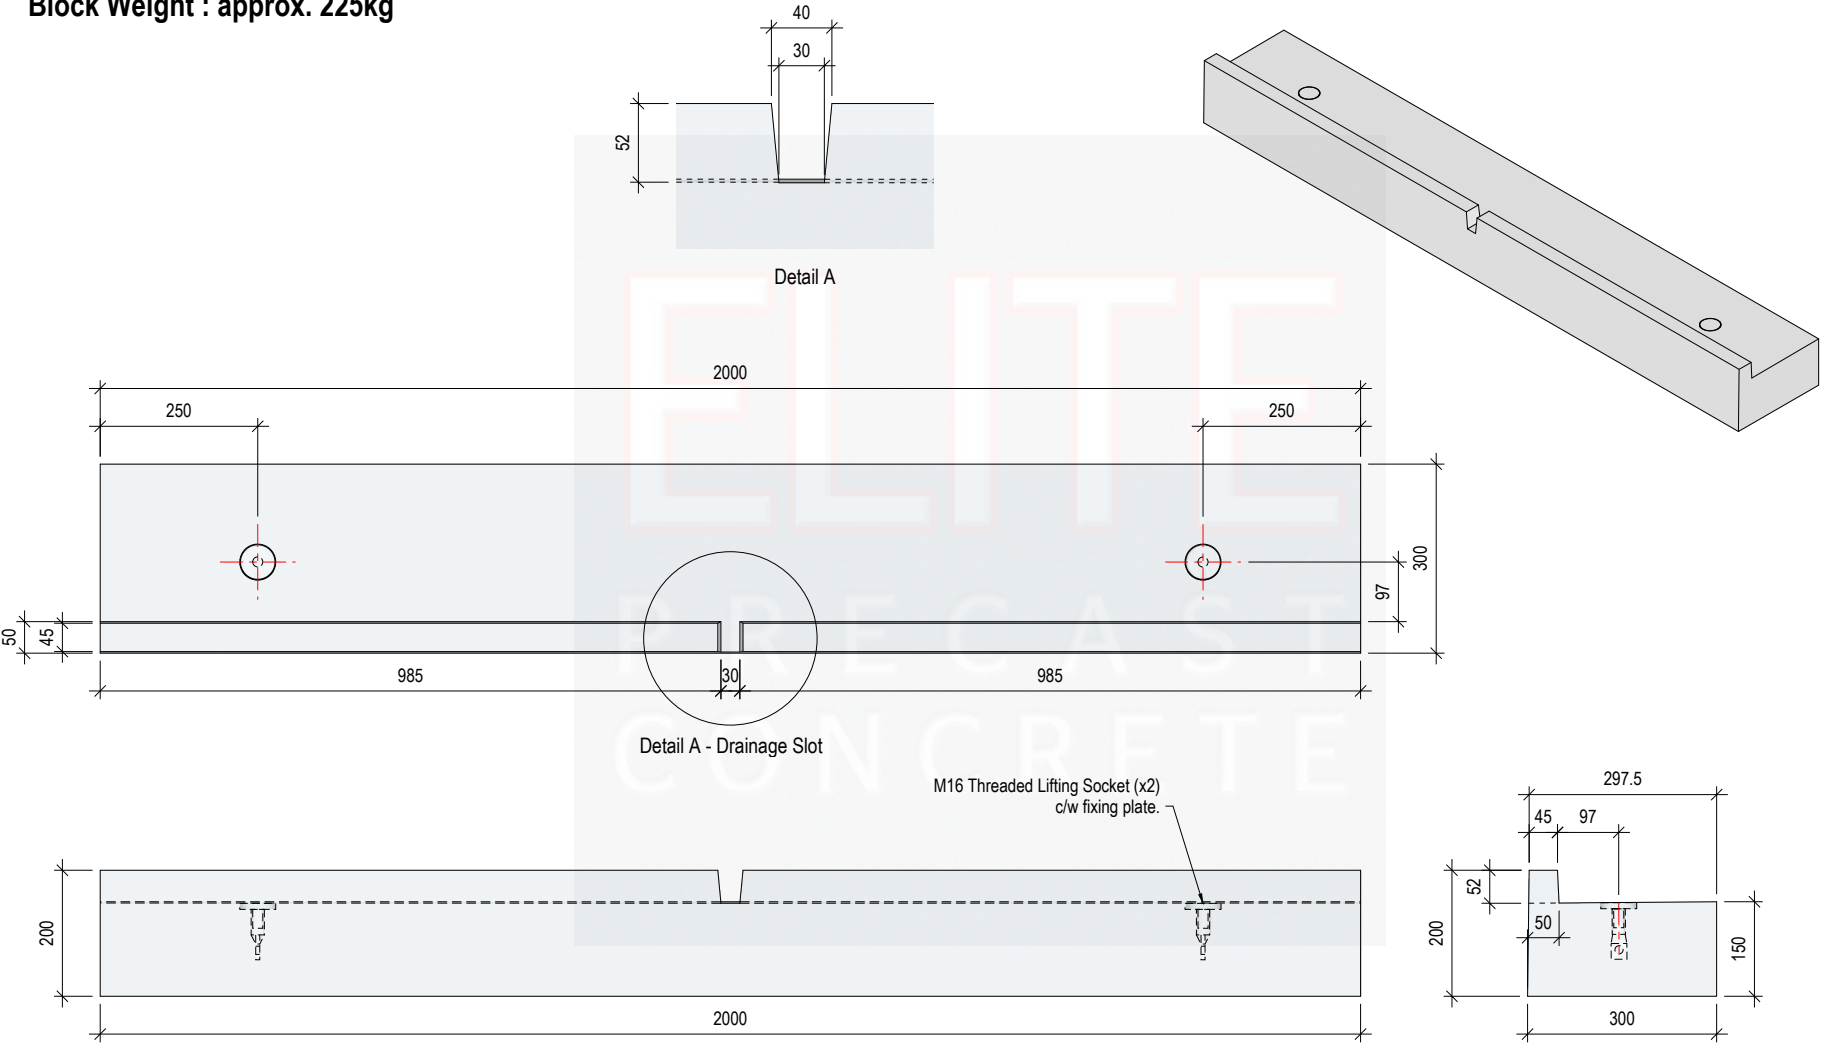

					TITLE Poultry Concrete Exit Platform 2000mm x 300mm x 200mm					ELITE PRECAST CONCRETE LTD HALESFIELD 9, TELFORD SHROPSHIRE TF7 4QW www.eliteprecast.co.uk										
O	25.06.25	First Issue.	CTC	MW																
REV	DATE	REASON FOR ISSUE	DRN	APP			DRN	CTC	CHKD	MW	DATE	25-06-25	SIZE	A4	SCALE	1:12	DRG	EPC-SPL-114	REV	O