


Weight of Slab : 383kg Approx.
(including rebar)

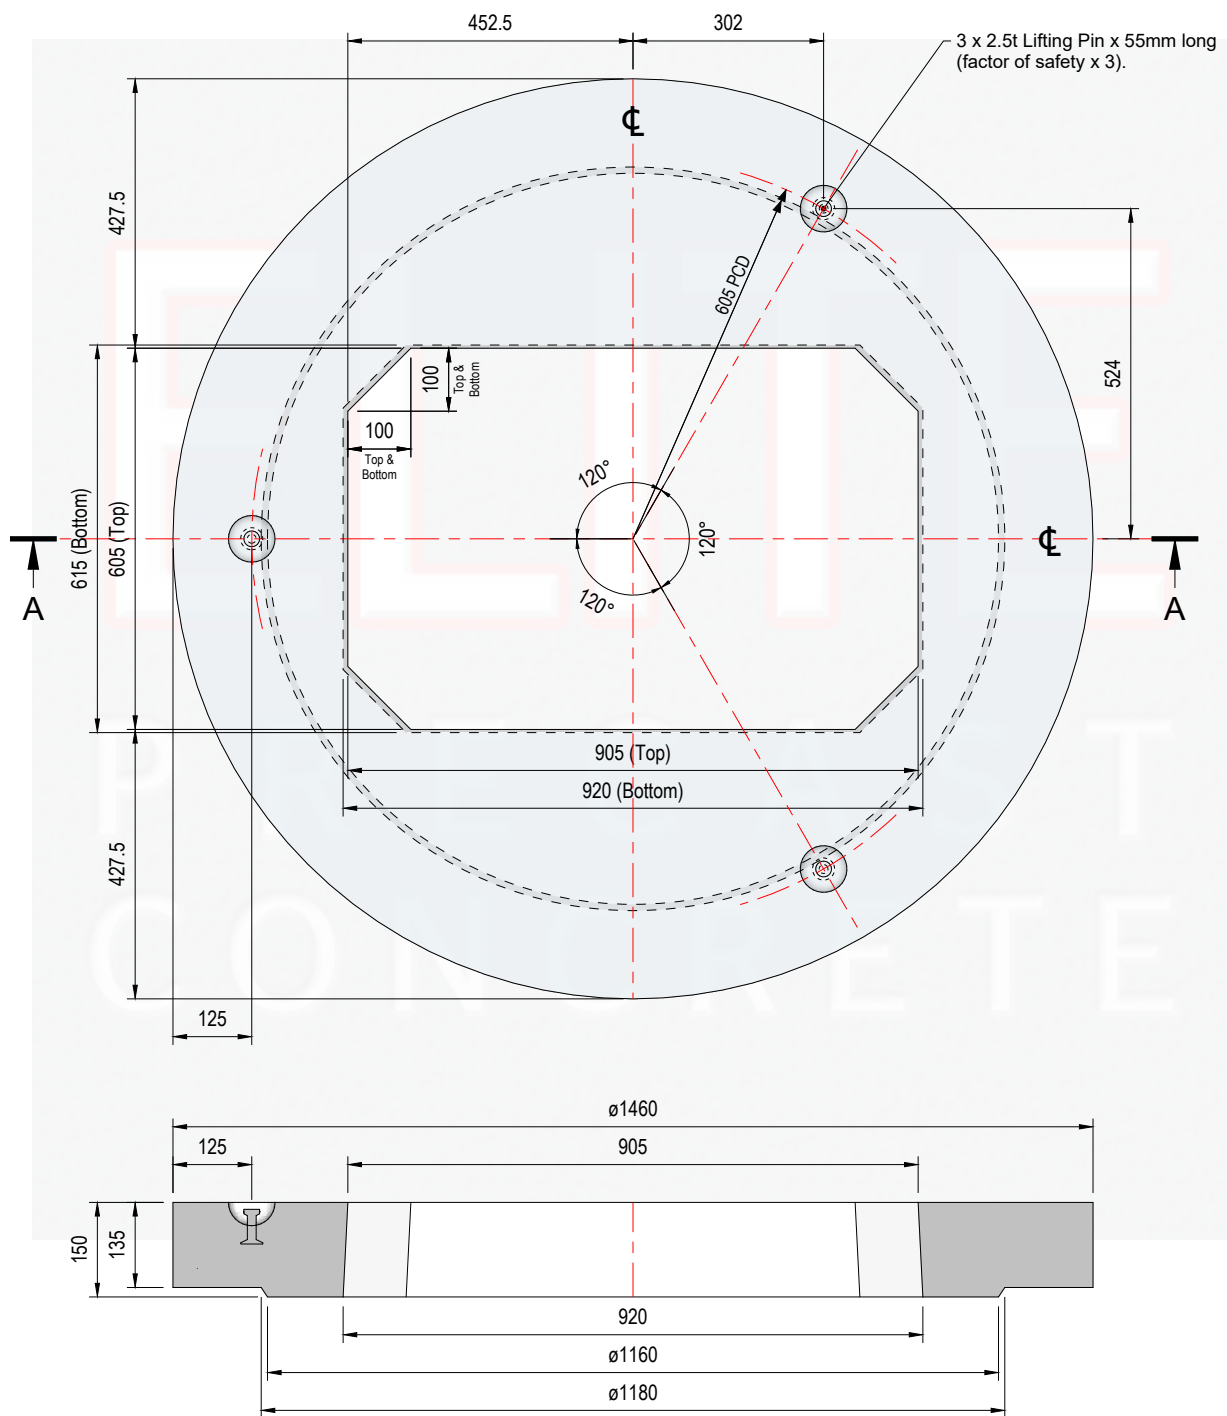

Part Section on Arrow A - A

					O	18.12.24	For Information.			CTC	PR					
REV	DATE	REASON FOR ISSUE			DRN	APP	REV	DATE	REASON FOR ISSUE		DRN	APP				
TITLE Cover Slab - 1200mm x 150mm x 900mm x 600mm Opening						ELITE PRECAST CONCRETE LTD HALESFIELD 9, TELFORD SHROPSHIRE TF7 4QW www.eliteprecast.co.uk										
		DRN	CTC	CHKD	PR	DATE	18-12-24		SIZE	A4	SCALE	1:12	DRG	EPC-1200-900	REV	O