
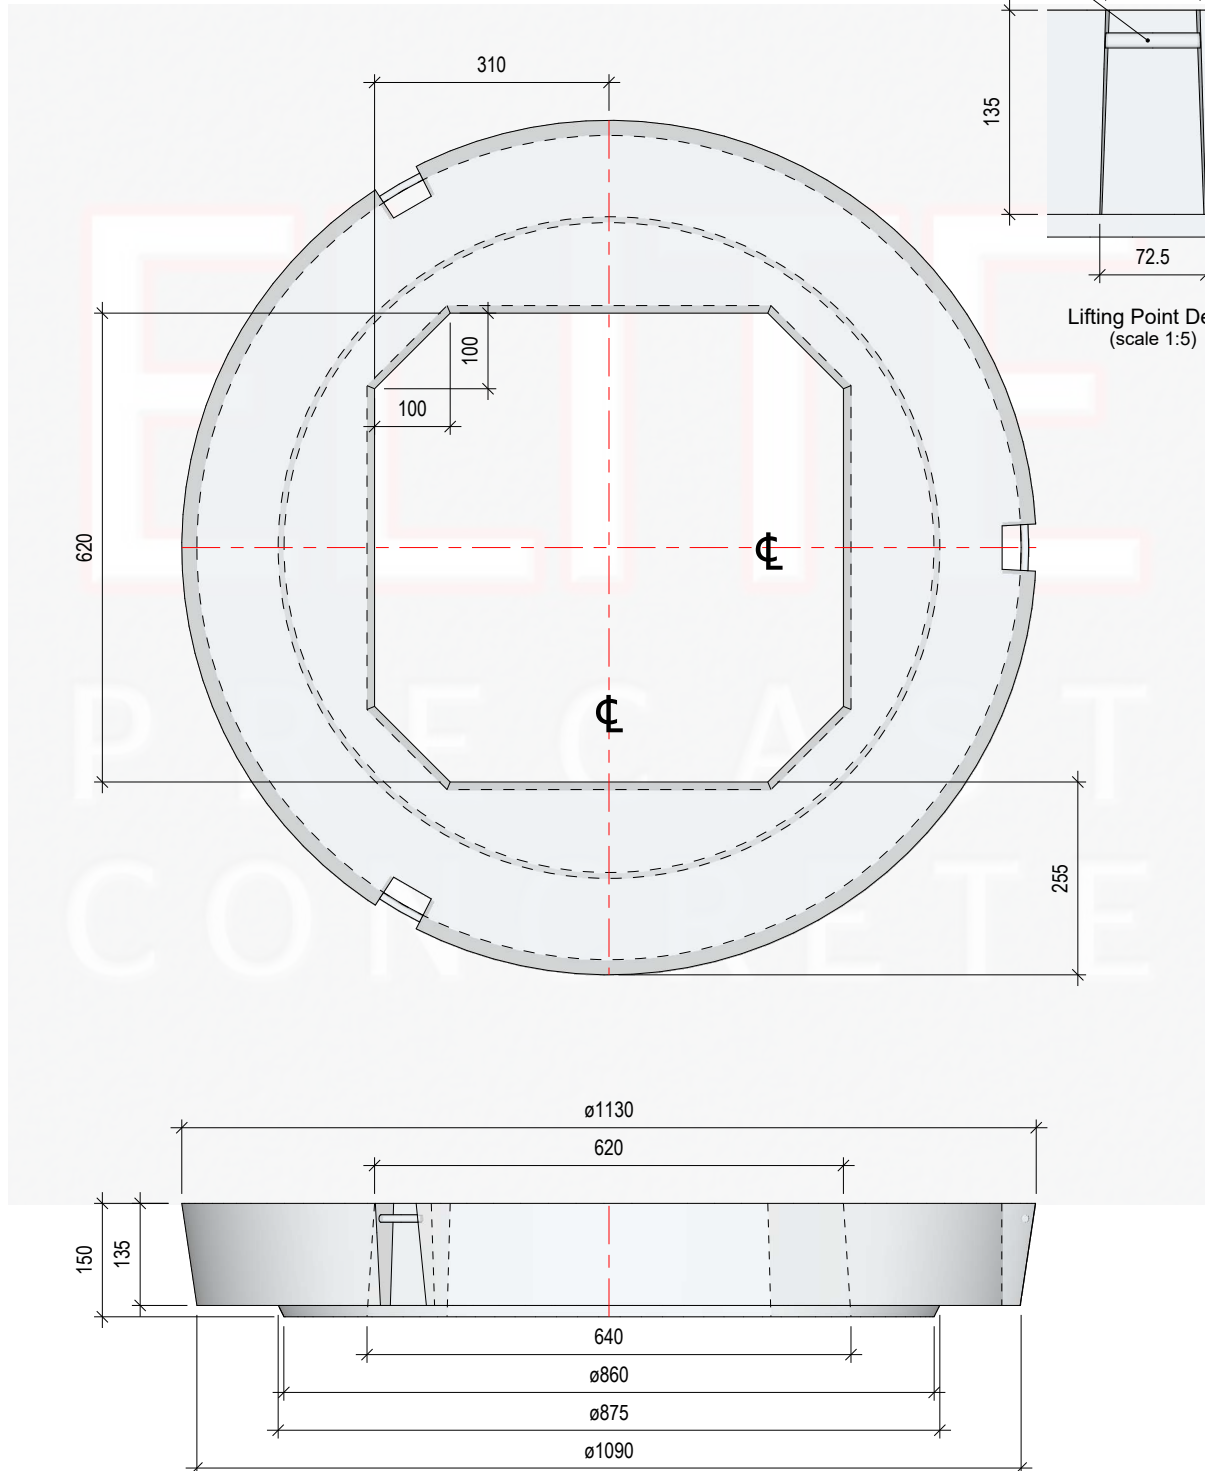
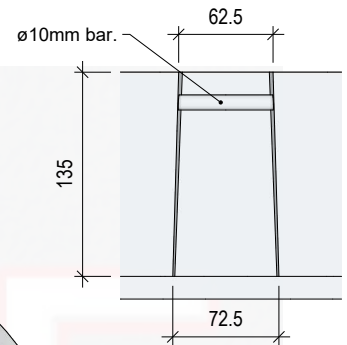


ALL Elite Precast Manhole Cover Slabs are
Manufactured using high strength (50N/mm²) concrete

Weight : 230kg Approx.

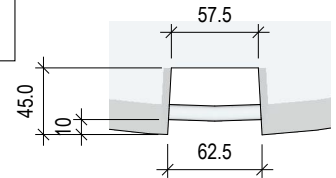

A	23.06.25	Title block & drawing reference updated.	CTC	RMD	O	18.11.16	For Information.			CTC	RMD				
REV	DATE	REASON FOR ISSUE	DRN	APP	REV	DATE	REASON FOR ISSUE			DRN	APP				
TITLE						ELITE PRECAST CONCRETE LTD HALESFIELD 9, TELFORD SHROPSHIRE TF7 4QW www.eliteprecast.co.uk									
DN900 Standard Cover Slab 900mm x 150mm c/w 600mm Sq. Opening															
		DRN	CTC	CHKD	RMD	DATE	18-11-16	SIZE	A4	SCALE	1:10	DRG	900-600	REV	A