


Weight of Slab : 4430kg Approx.
(including Rebar)

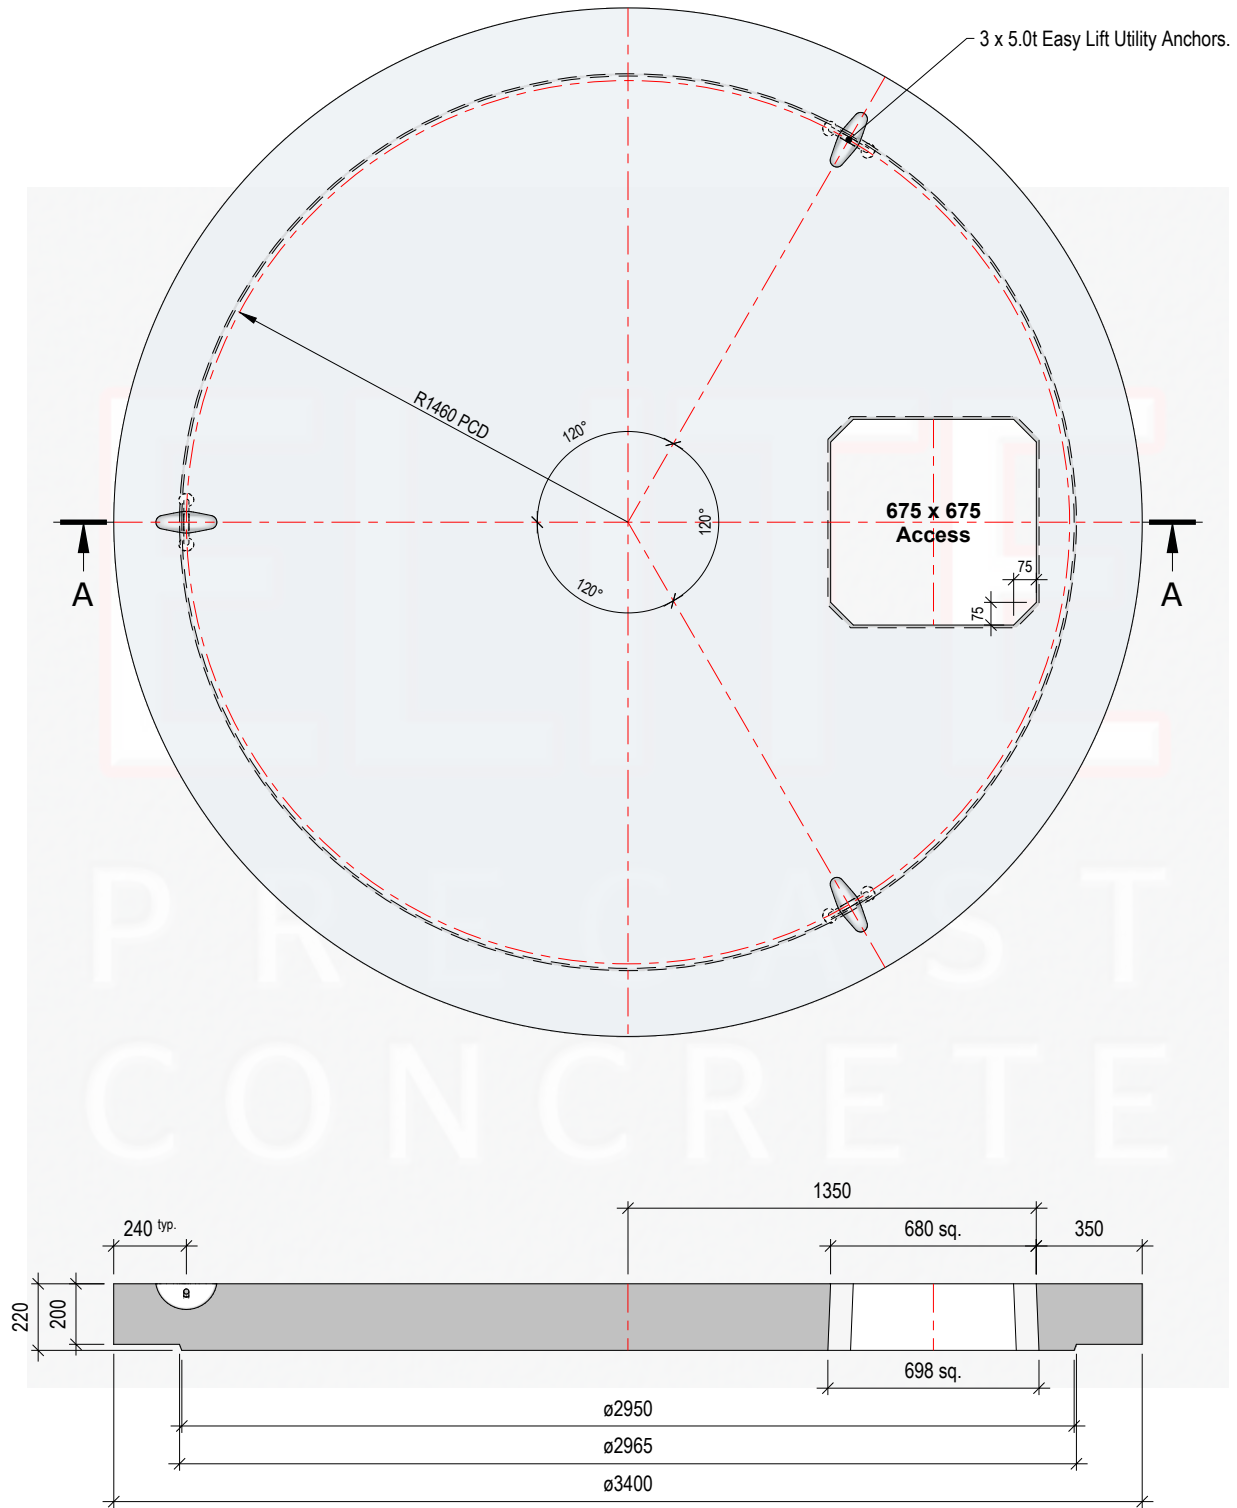

Part Section on Arrow A - A

					O	18.08.25	For Information.	CTC	PR
REV	DATE	REASON FOR ISSUE	DRN	APP	REV	DATE	REASON FOR ISSUE	DRN	APP
TITLE DN3000 Standard Cover Slab ø3400mm x 220mm c/w 675mm sq. Access					ELITE PRECAST CONCRETE LTD UNIT O, HALESFIELD 9 TELFORD TF7 4QW Tel : 01952 588885 www.eliteprecast.co.uk email : sales@eliteprecast.co.uk				
  DRN CTC CHKD PR DATE 18-08-25					SIZE A4 SCALE 1:25 DRG EPC-3000-675 REV O				