


Weight of concrete : 2058kg
(2,357kg/m³)

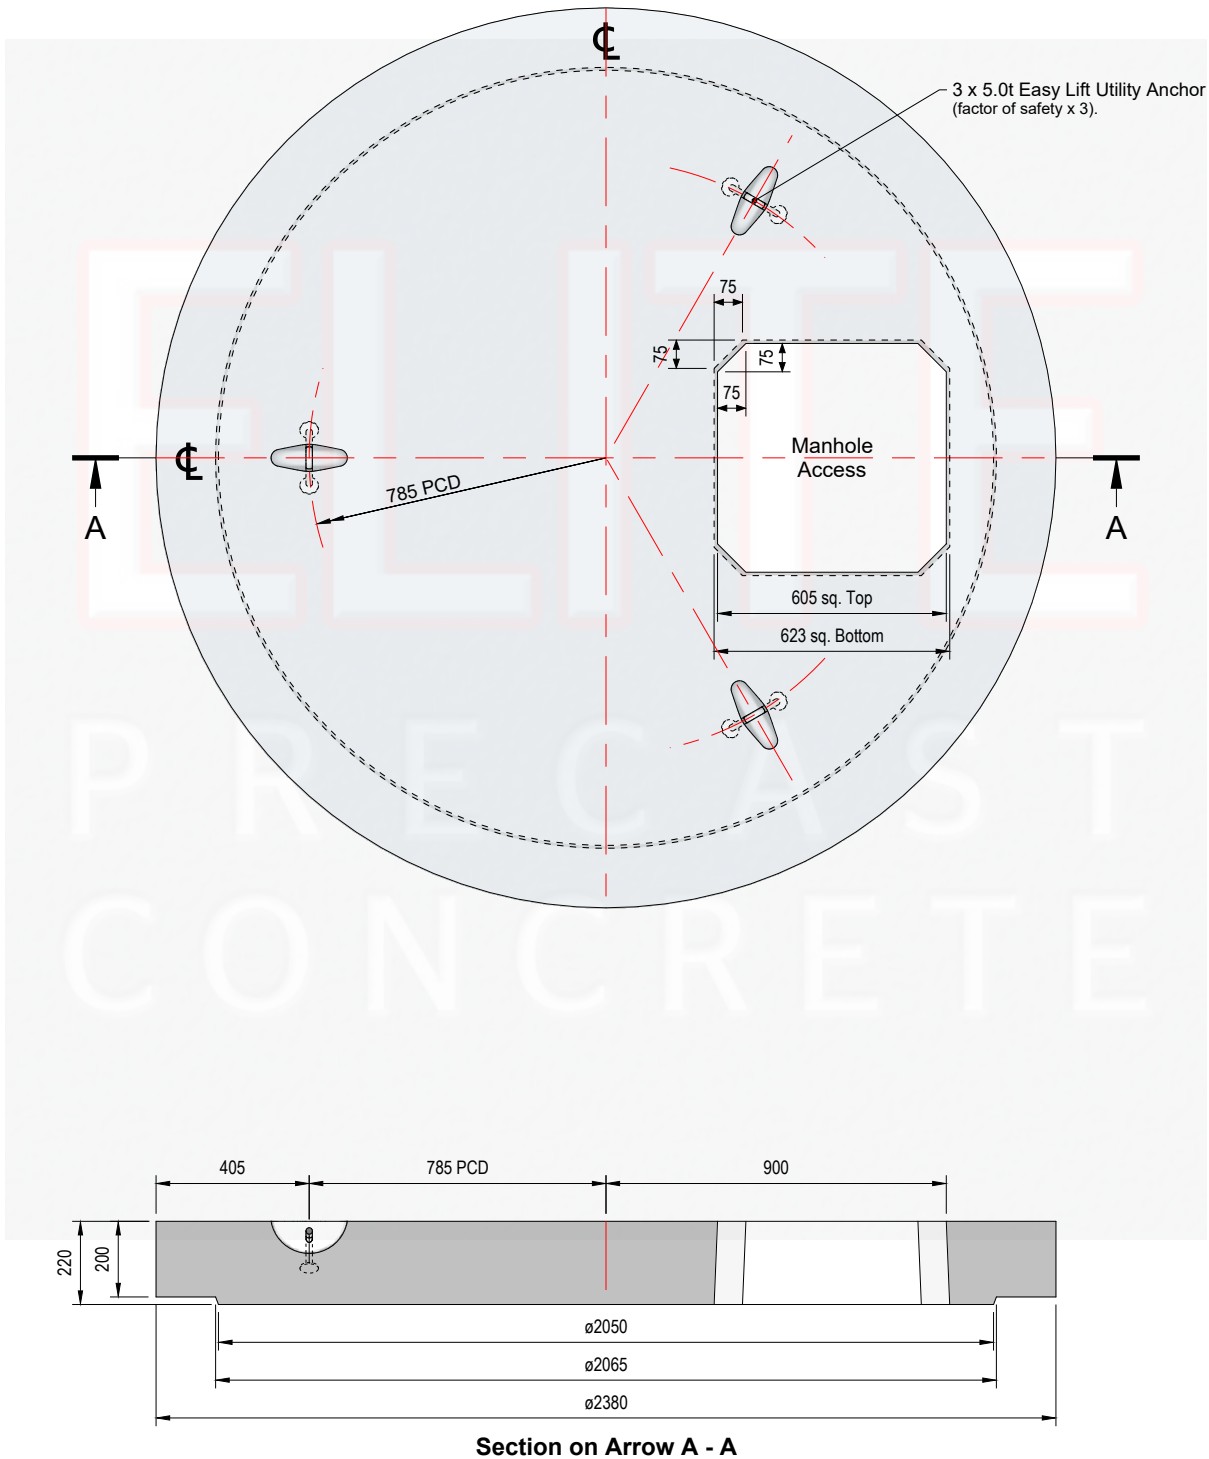

					O	05.09.24	For Information.			CTC	-			
REV	DATE	REASON FOR ISSUE			DRN	APP	REV	DATE	REASON FOR ISSUE			DRN	APP	
TITLE							ELITE PRECAST CONCRETE LTD HALESFIELD 9, TELFORD SHROPSHIRE TF7 4QW www.eliteprecast.co.uk							
Chamber Cover Slab - 2100mm x 220mm x 1 No. 600mm Sq. Access														
	DRN	CTC	CHKD	-	DATE	05-09-24	SIZE	A4	SCALE	1:20	DRG	EPC-2100-600	REV	O