


Weight of Slab : 1455kg Approx.
(including Rebar)

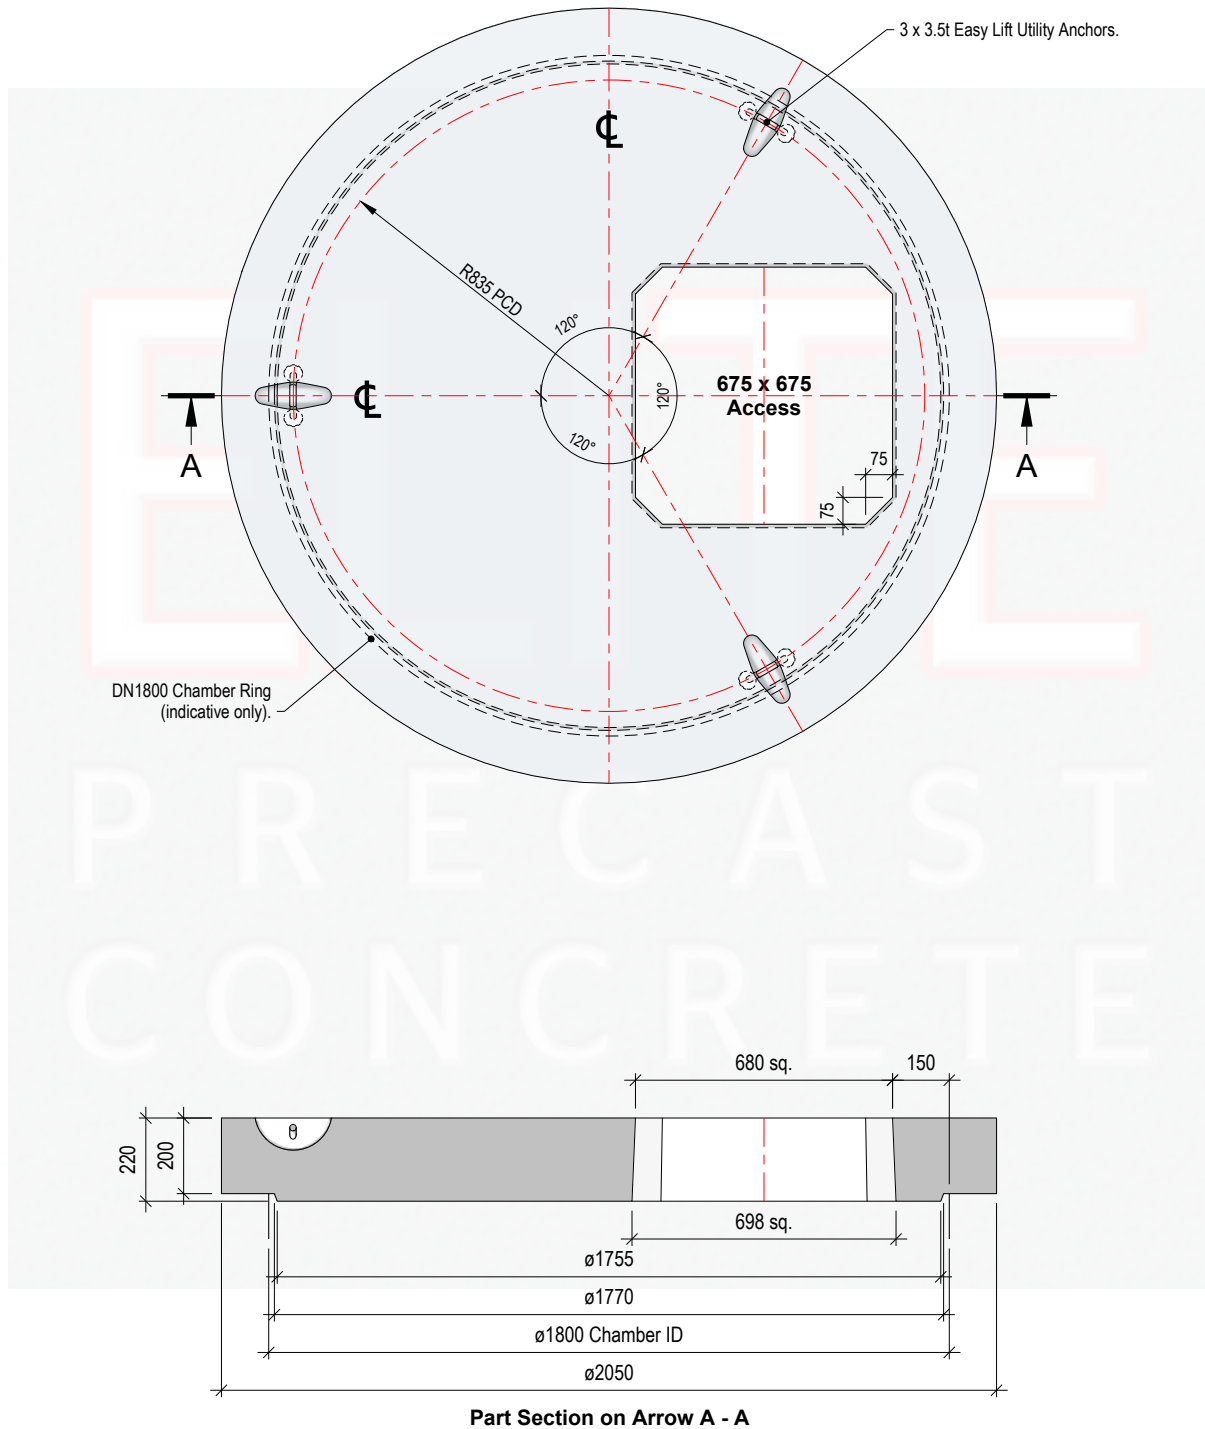

						O	28.01.26	For Information.		CTC	PR				
REV	DATE	REASON FOR ISSUE			DRN	APP	REV	DATE	REASON FOR ISSUE	DRN	APP				
TITLE							ELITE PRECAST CONCRETE LTD UNIT O, HALESFIELD 9 TELFORD TF7 4QW Tel : 01952 588885 www.eliteprecast.co.uk email : sales@eliteprecast.co.uk ELITE PRECAST CONCRETE								
DN1800 Standard Cover Slab ø2050mm OD x 220mm c/w 675mm sq. Access Opening															
		DRN	CTC	CHKD	PR	DATE	28-01-26	SIZE	A4	SCALE	1:20	DRG	EPC-1800-675	REV	O