


Weight of Slab : 364kg Approx.
(including rebar)

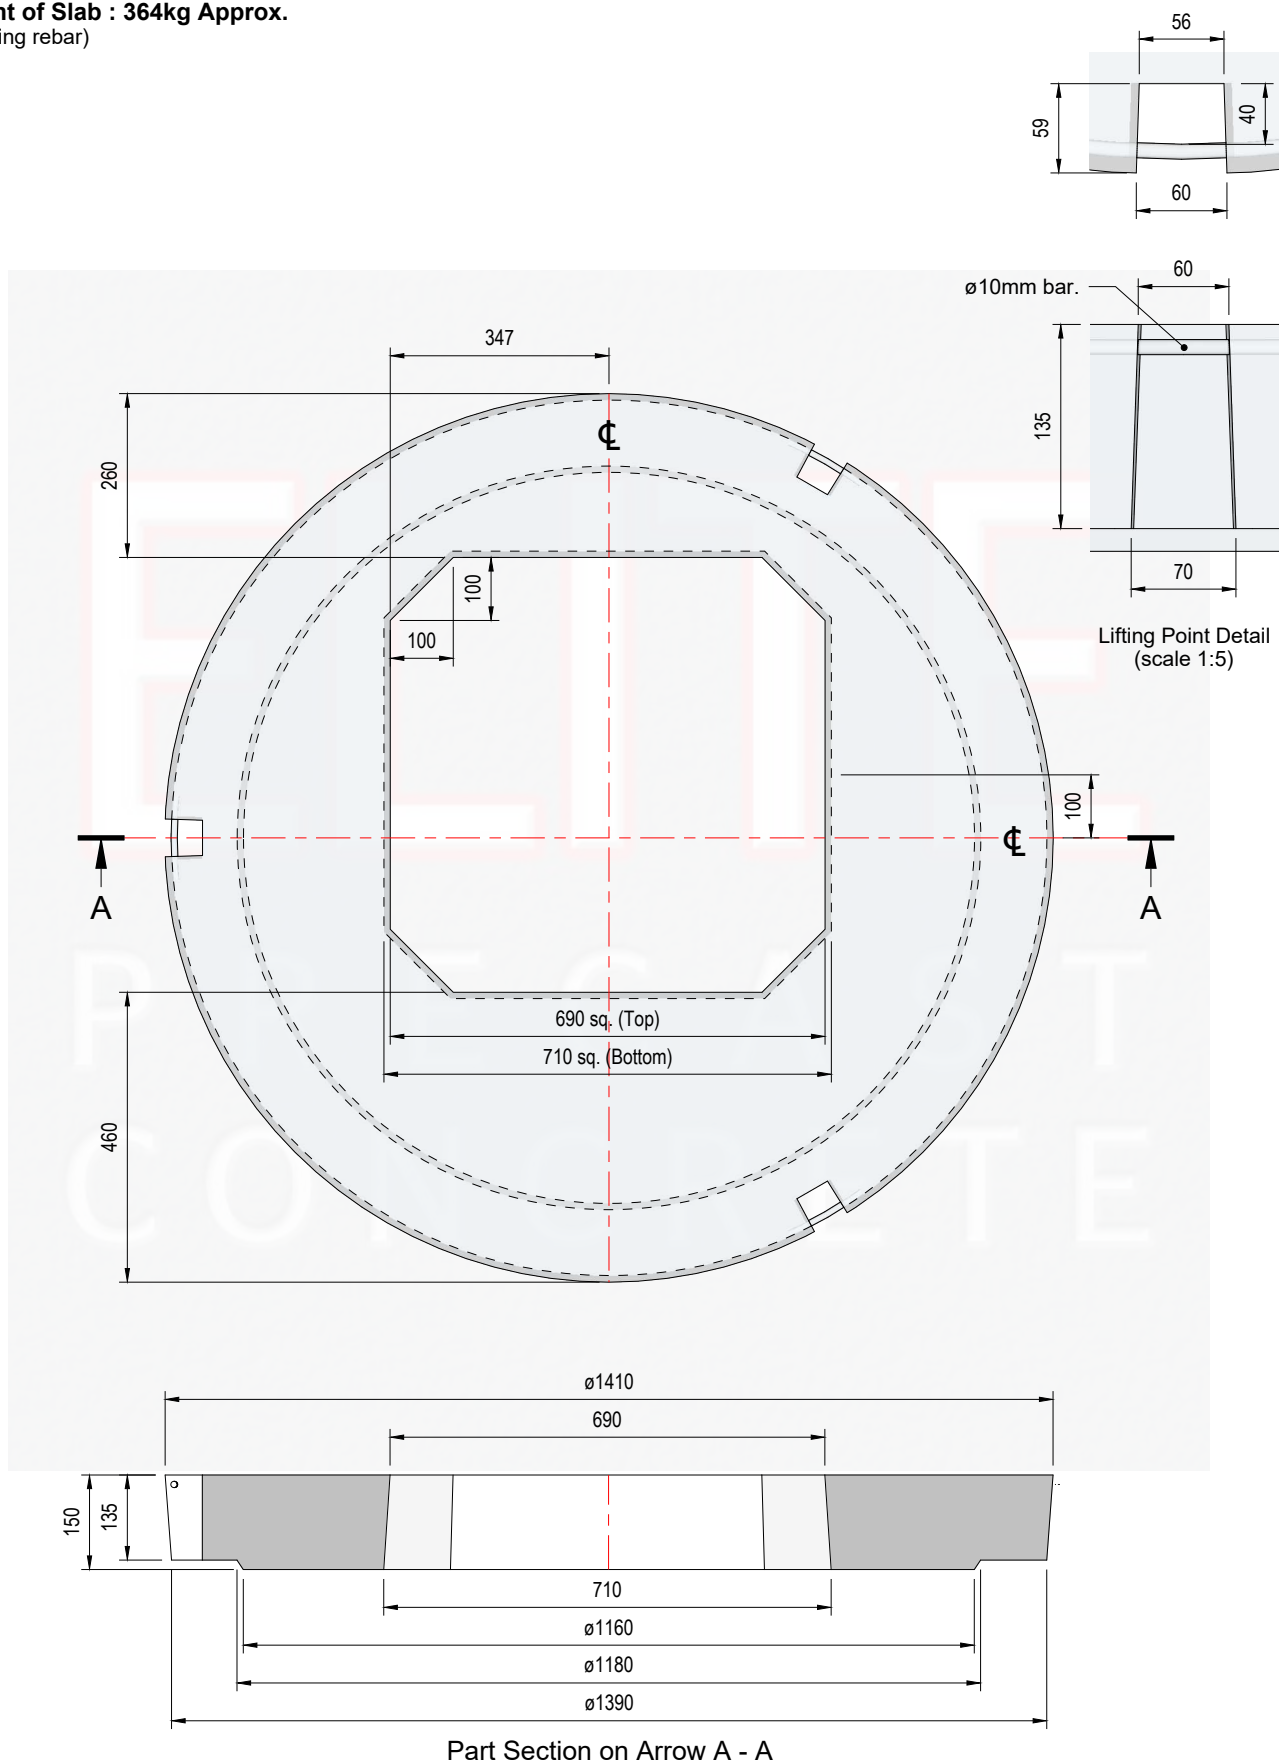

REV	DATE	REASON FOR ISSUE	DRN	APP	O	16.12.24	For Information.	CTC	PR
REV	DATE	REASON FOR ISSUE	DRN	APP	REV	DATE	REASON FOR ISSUE	DRN	APP
TITLE					ELITE PRECAST CONCRETE LTD HALESFIELD 9, TELFORD SHROPSHIRE TF7 4QW www.eliteprecast.co.uk				
Cover Slab - 1200mm x 150mm x 675mm Square Opening									
DRN	CTC	CHKD	PR	DATE	16-12-24	SIZE	A4	SCALE	1:12
DRG	1200-675	REV	O						