
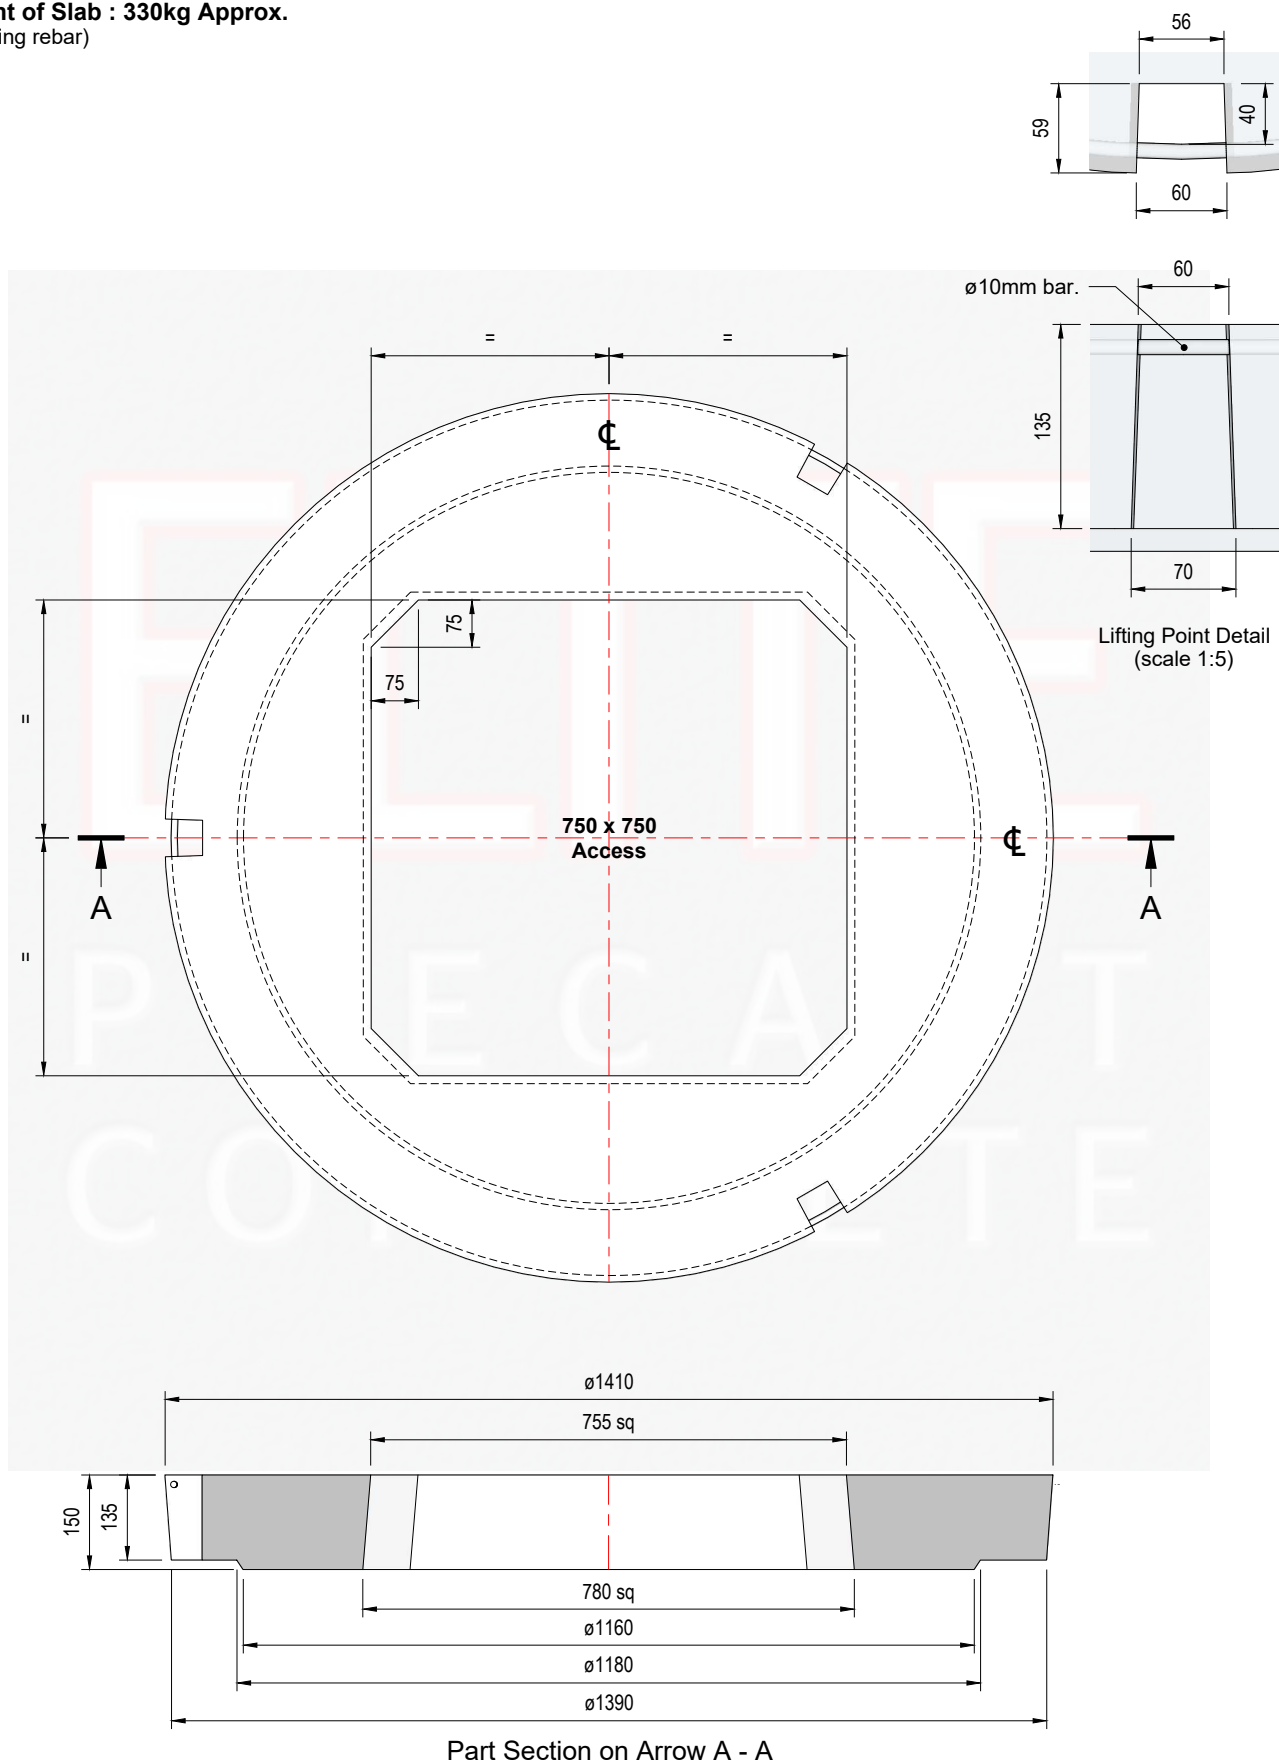


Weight of Slab : 330kg Approx.
(including rebar)

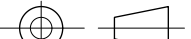

					O	18.06.26	For Information.			AMS	CTC						
REV	DATE	REASON FOR ISSUE		DRN	APP	REV	DATE	REASON FOR ISSUE		DRN	APP						
TITLE						ELITE PRECAST CONCRETE LTD HALESFIELD 9, TELFORD SHROPSHIRE TF7 4QW www.eliteprecast.co.uk											
Cover Slab - 1200mm x 150mm x 750mm sq Opening																	
		DRN	AMS	CHKD	CTC	DATE	18-06-26		SIZE	A4	SCALE	1:12	DRG	1200-750-750		REV	O