


Weight of Slab : 2780kg Approx.
(including Rebar)

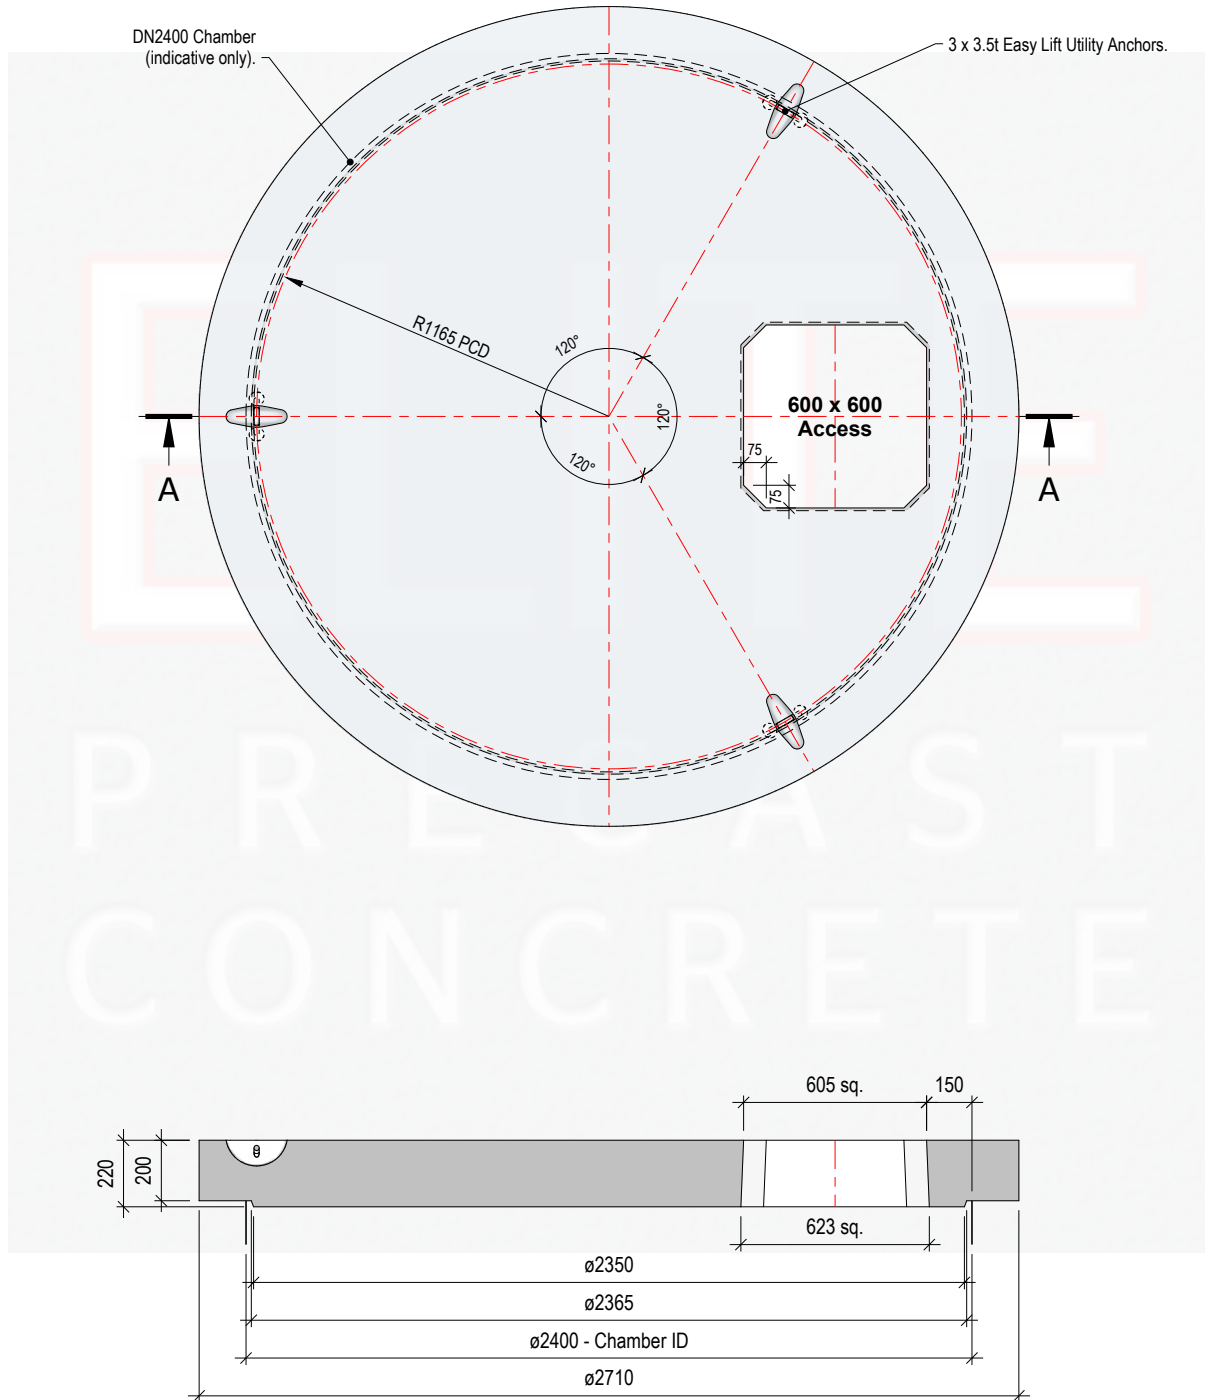

					O	28.11.25	For Information.	CTC	-
REV	DATE	REASON FOR ISSUE	DRN	APP	REV	DATE	REASON FOR ISSUE	DRN	APP
TITLE DN2400 Standard Cover Slab ø2710mm x 220mm c/w 600mm sq. Access					ELITE PRECAST CONCRETE LTD UNIT O, HALESFIELD 9 TELFORD TF7 4QW Tel : 01952 588885 www.eliteprecast.co.uk email : sales@eliteprecast.co.uk				
		DRN	CTC	CHKD	PR	DATE	28-11-25	SIZE	A4
						SCALE	1:25	DRG	EPC-2400-600
								REV	O