

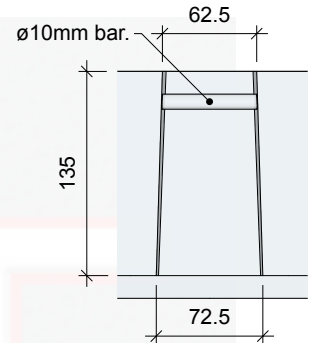


ALL Elite Precast Manhole Cover Slabs are
Manufactured using high strength (50N/mm²) concrete

Weight : 268kg Approx.

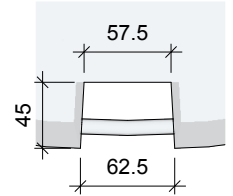

Lifting Point Detail
(scale 1:5)

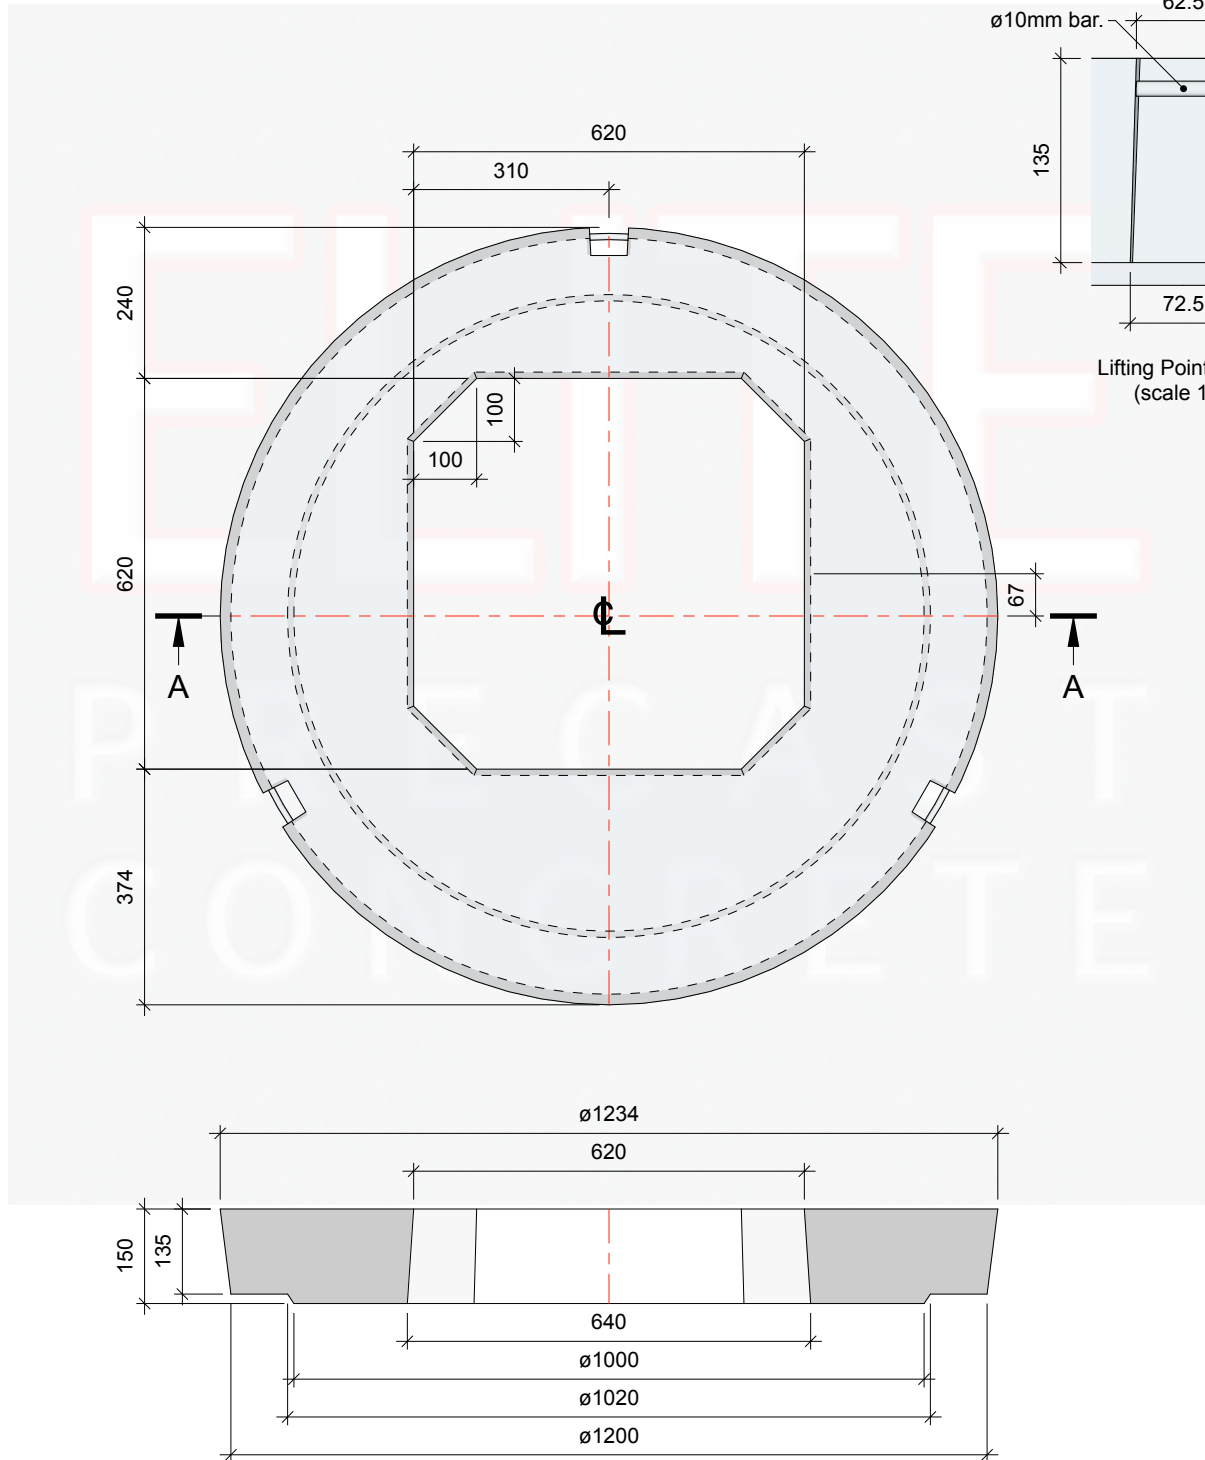

Part Section on Arrow A - A

A	23.06.25	Title block & drawing reference updated.			CTC	RMD	O	18.11.16	For Information.			CTC	RMD		
REV	DATE	REASON FOR ISSUE			DRN	APP	REV	DATE	REASON FOR ISSUE			DRN	APP		
TITLE							ELITE PRECAST CONCRETE LTD HALESFIELD 9, TELFORD SHROPSHIRE TF7 4QW www.eliteprecast.co.uk ELITE PRECAST CONCRETE								
DN1050 Standard Cover Slab 1050mm x 150mm c/w 600mm Sq. Opening															
		DRN	CTC	CHKD	RMD	DATE	18-11-16	SIZE	A4	SCALE	1:12	DRG	EPC-1050-600	REV	A