


Weight of Slab : 364kg Approx.
(including rebar)

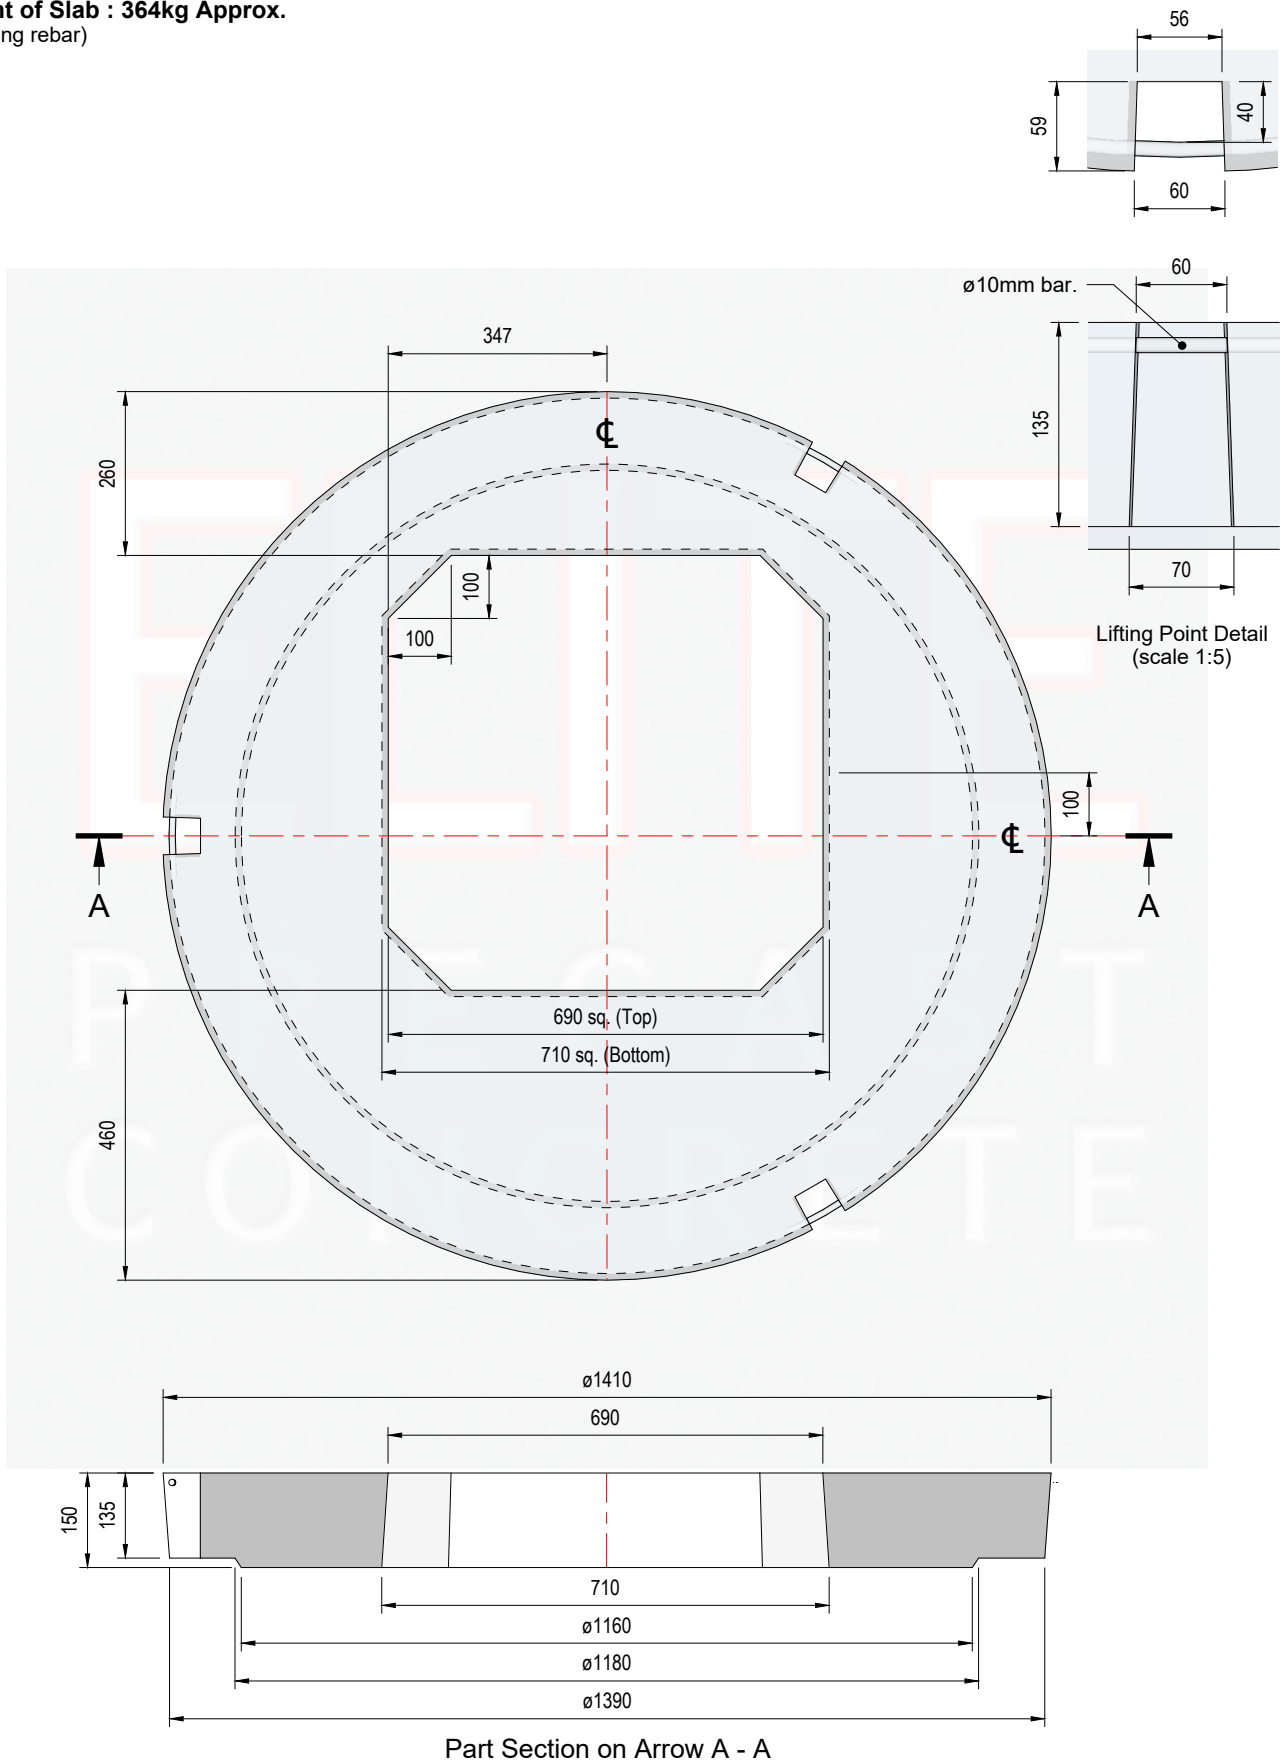

						O	16.12.24	For Information.		CTC	PR
REV	DATE	REASON FOR ISSUE		DRN	APP	REV	DATE	REASON FOR ISSUE		DRN	APP
TITLE						ELITE PRECAST CONCRETE LTD HALESFIELD 9, TELFORD SHROPSHIRE TF7 4QW www.eliteprecast.co.uk					
Cover Slab - 1200mm x 150mm x 675mm Square Opening						SIZE A4		SCALE 1:12	DRG EPC-1200-675	REV O	