


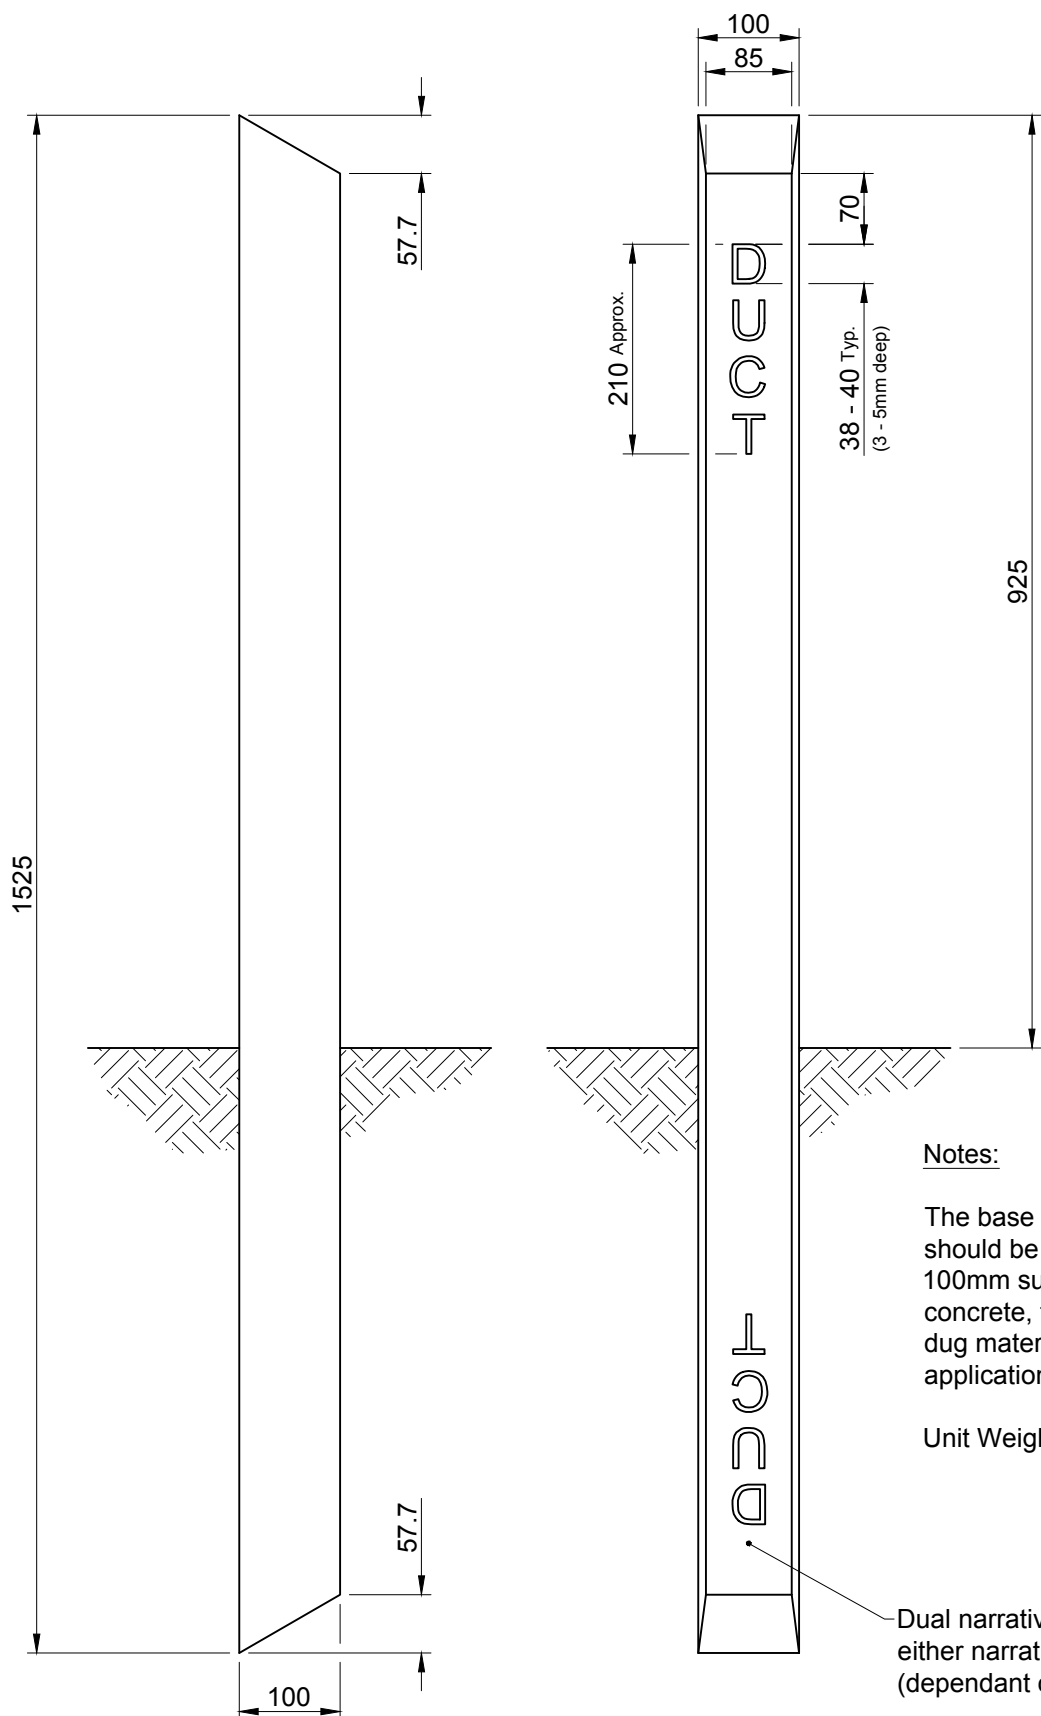

The base of the indicator post should be set in a minimum 100mm surround of C7.5 concrete, type 1 stone or as dug material to suit the application.

- Dual narrative post, can be used as either narrative indicated (dependant on the job requirements).

					O	15.07.16	For Information	CTC	RMD				
REV	DATE	REASON FOR ISSUE	DRN	APP	REV	DATE	REASON FOR ISSUE	DRN	APP				
TITLE Indicator Post 'DUCT - DUCT' Elite Product Code : CG311				ELITE PRECAST CONCRETE LIMITED HALESFIELD 9, TELFORD SHROPSHIRE TF7 4QW									
DRN	CTC	CHKD	RMD	DATE	15-07-16	SIZE	A4	SCALE	1:5	DRG	EPC-INP-001	REV	O