
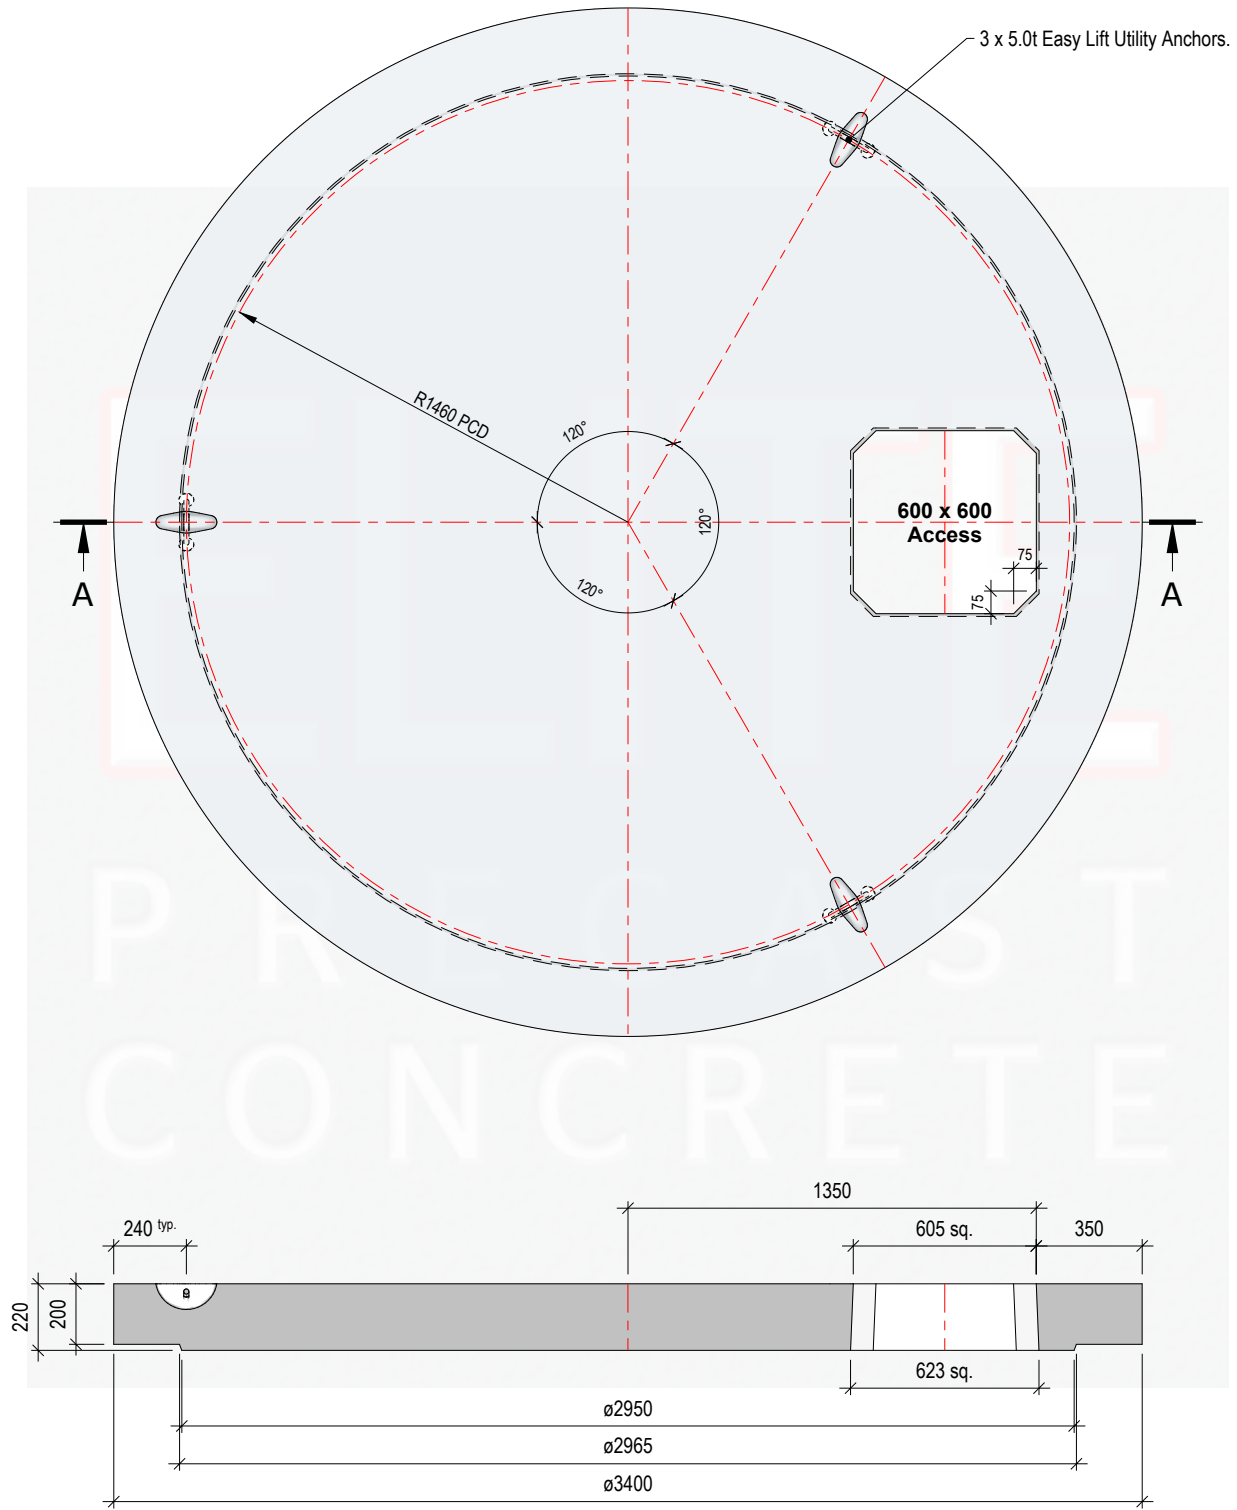


Weight of Slab : 4480kg Approx.
(including Rebar)

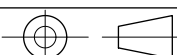

Part Section on Arrow A - A

					O	18.08.25	For Information.				CTC	PR				
REV	DATE	REASON FOR ISSUE			DRN	APP	REV	DATE	REASON FOR ISSUE			DRN	APP			
TITLE						ELITE PRECAST CONCRETE LTD UNIT O, HALESFIELD 9 TELFORD TF7 4QW Tel : 01952 588885 www.eliteprecast.co.uk email : sales@eliteprecast.co.uk ELITE PRECAST CONCRETE										
DN3000 Standard Cover Slab ø3400mm x 220mm c/w 600mm sq. Access																
		DRN	CTC	CHKD	PR	DATE	18-08-25		SIZE	A4	SCALE	1:25	DRG	EPC-3000-600	REV	O