


Weight of Slab : 806kg Approx.
(including Rebar)

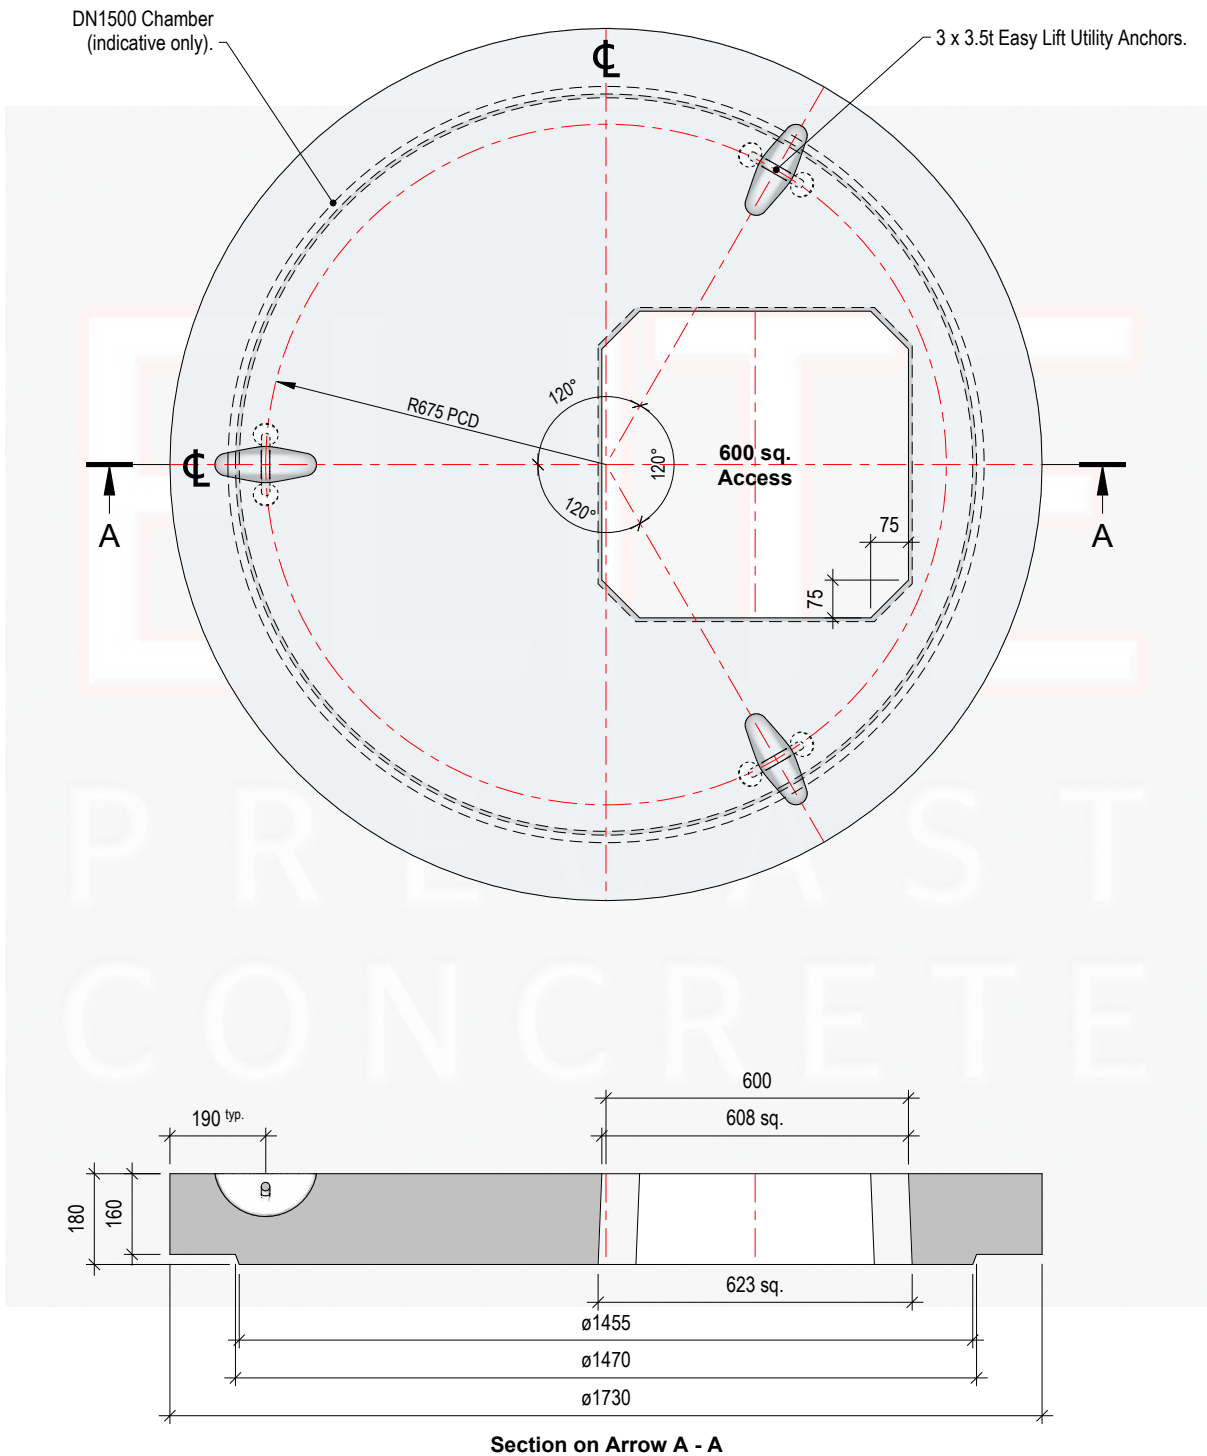

						O	12.05.25	For Information.		CTC	PR						
REV	DATE	REASON FOR ISSUE			DRN	APP	REV	DATE	REASON FOR ISSUE			DRN	APP				
TITLE							ELITE PRECAST CONCRETE LTD HALESFIELD 9, TELFORD SHROPSHIRE TF7 4QW www.eliteprecast.co.uk										
DN1500 Standard Cover Slab c/w 600mm sq. Access Opening																	
				DRN	CTC	CHKD	PR	DATE	12-05-25	SIZE	A4	SCALE	1:15	DRG	EPC-1500-600	REV	O