


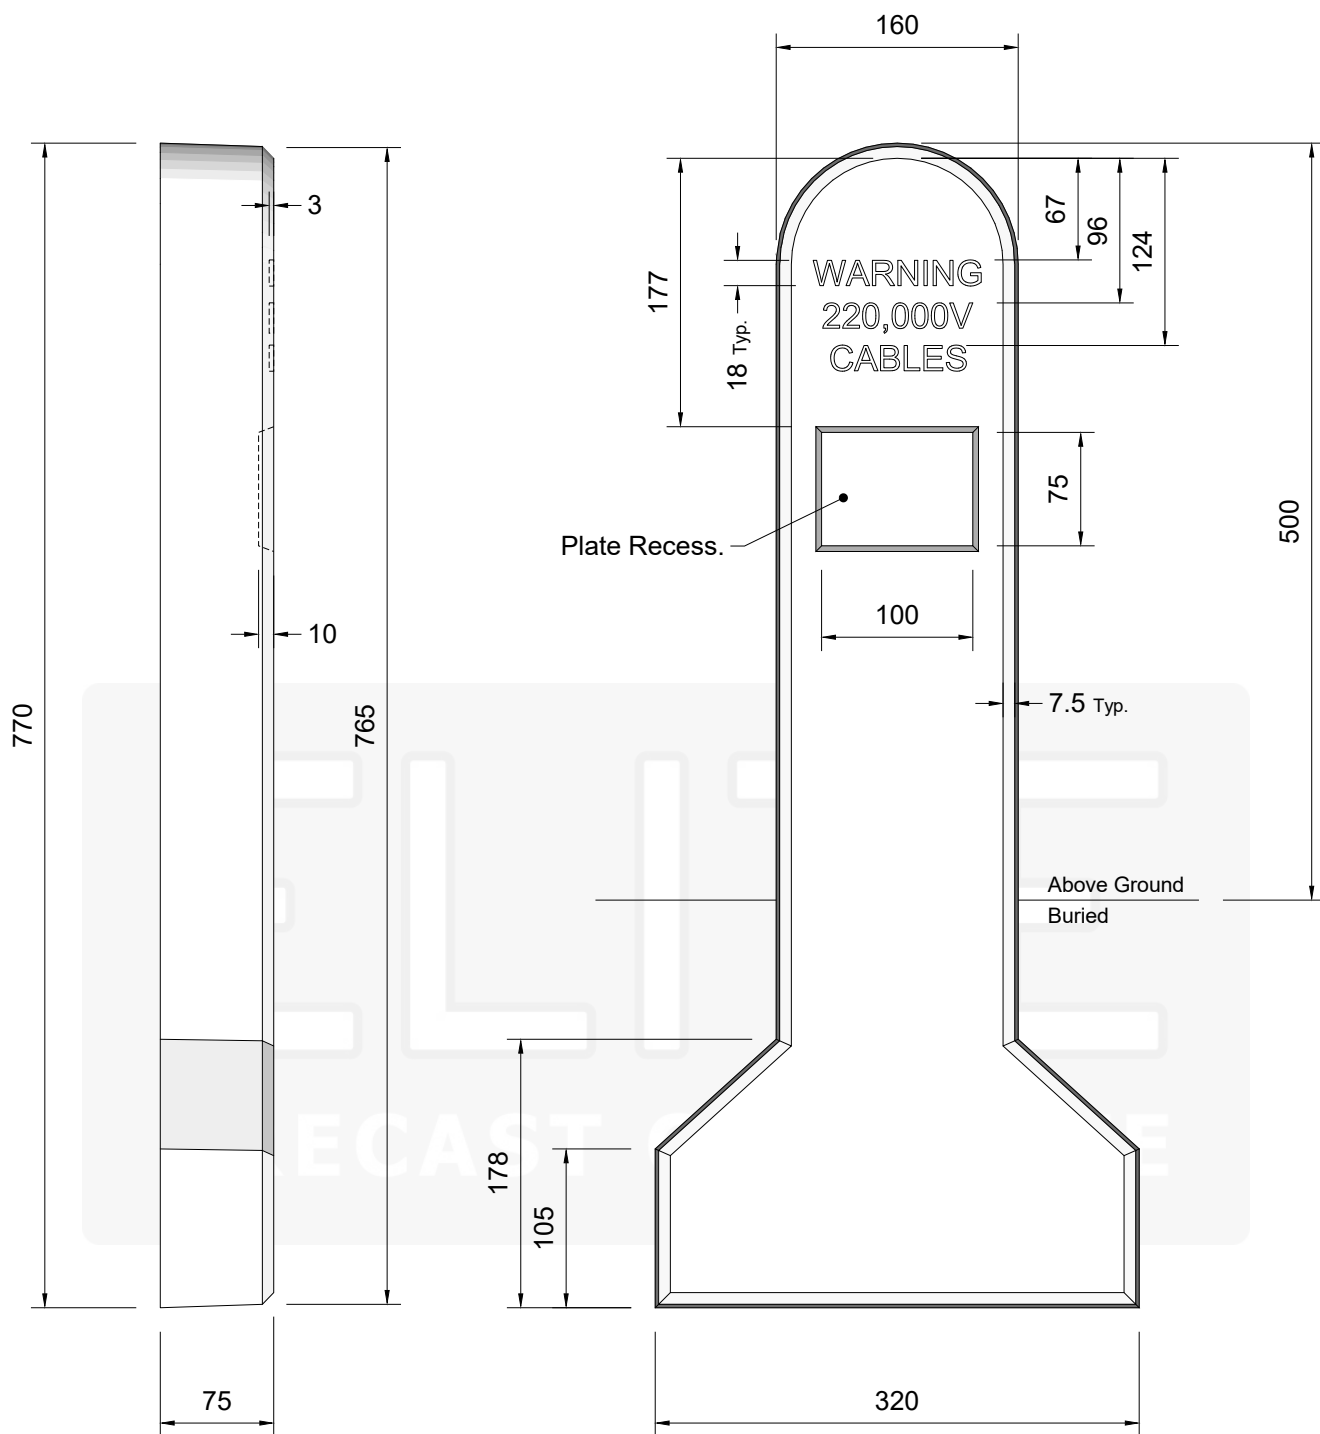

Notes :

The base of the indicator post should be set in a minimum 100mm surround of C7.5 concrete, type 1 stone or as dug material to suit the application.

Unit Weight 24kg

REV	DATE	REASON FOR ISSUE	DRN	APP	O	10.09.19	For Information.	CTC	RMD
TITLE	Marker Post "WARNING 220,000V CABLES" Elite Product Code : CG1C				ELITE PRECAST CONCRETE LTD HALESFIELD 9, TELFORD SHROPSHIRE TF7 4QW				ELITE PRECAST CONCRETE
DRN	CTC	CHKD	RMD	DATE	10-09-19	SIZE	A4	SCALE	1:5
DRG	EPC-MKP-003	REV	O						