


Weight of Slab : 2730kg Approx.
(including Rebar)

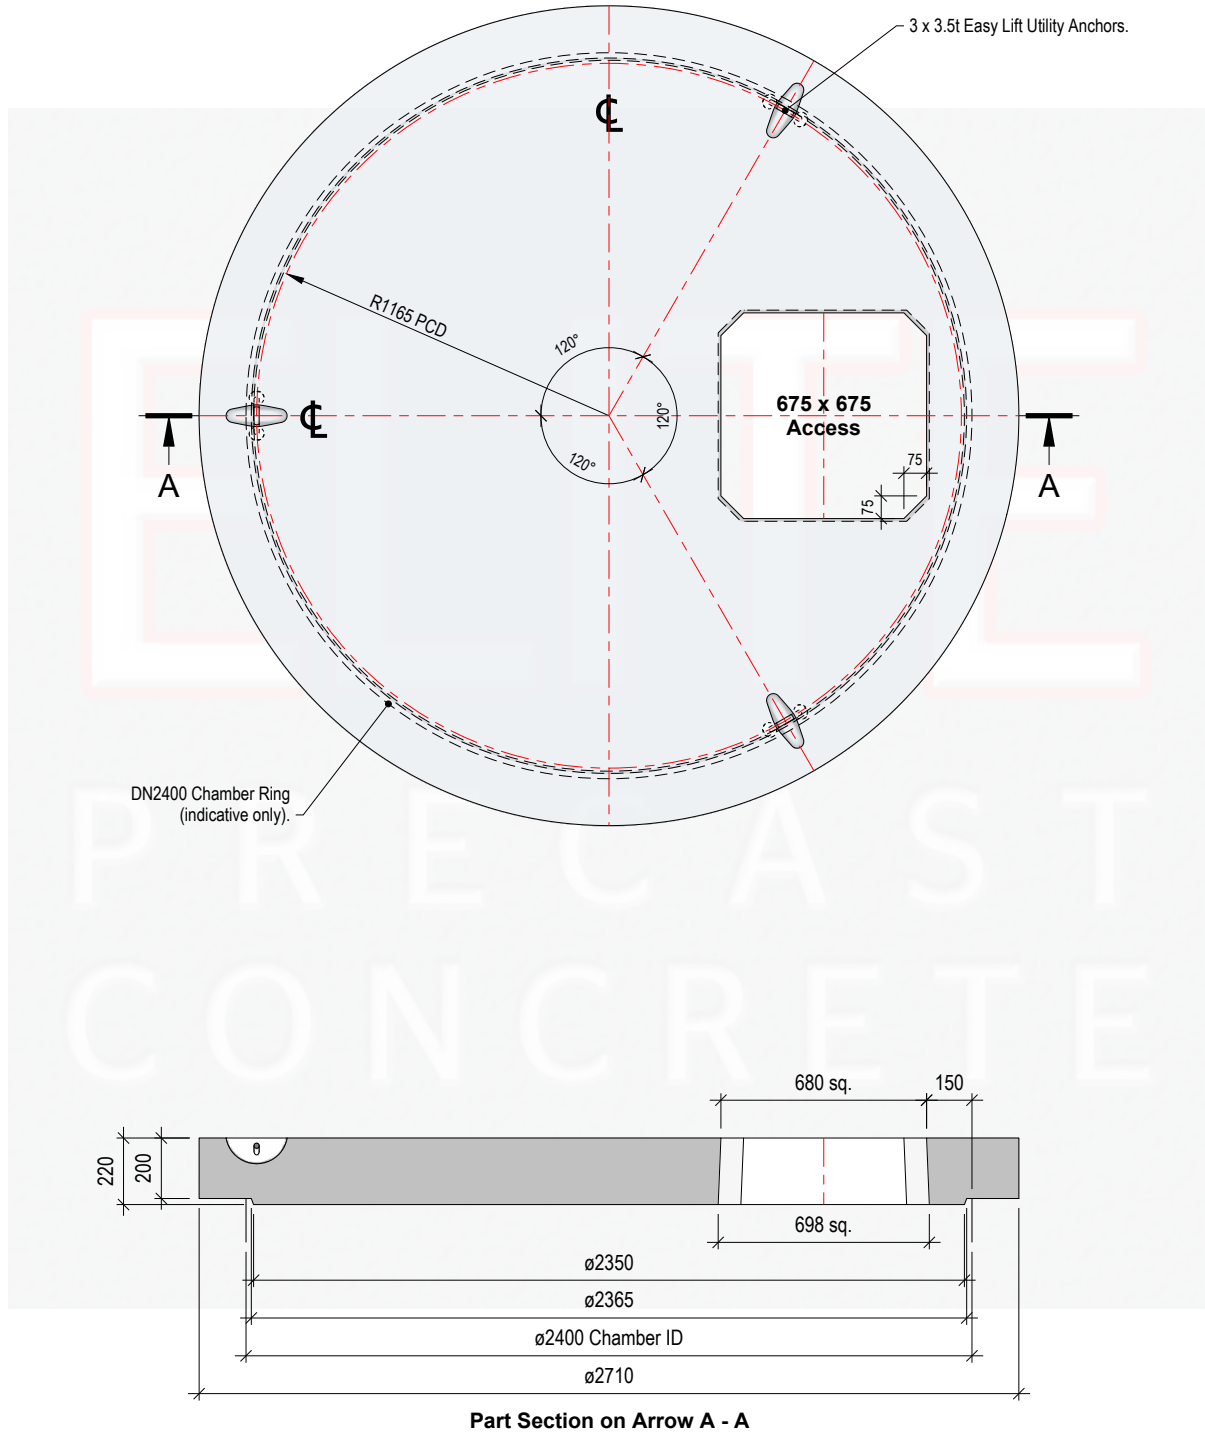

					O	29.01.26	For Information.			CTC	PR					
REV	DATE	REASON FOR ISSUE			DRN	APP	REV	DATE	REASON FOR ISSUE			DRN	APP			
TITLE						ELITE PRECAST CONCRETE LTD UNIT O, HALESFIELD 9 TELFORD TF7 4QW Tel : 01952 588885 www.eliteprecast.co.uk email : sales@eliteprecast.co.uk ELITE PRECAST CONCRETE										
DN2400 Standard Cover Slab ø2710mm OD x 220mm c/w 675mm sq. Access Opening																
		DRN	CTC	CHKD	PR	DATE	29-01-26		SIZE	A4	SCALE	1:25	DRG	EPC-2400-675	REV	O