


Weight of Slab : 330kg Approx.
(including rebar)

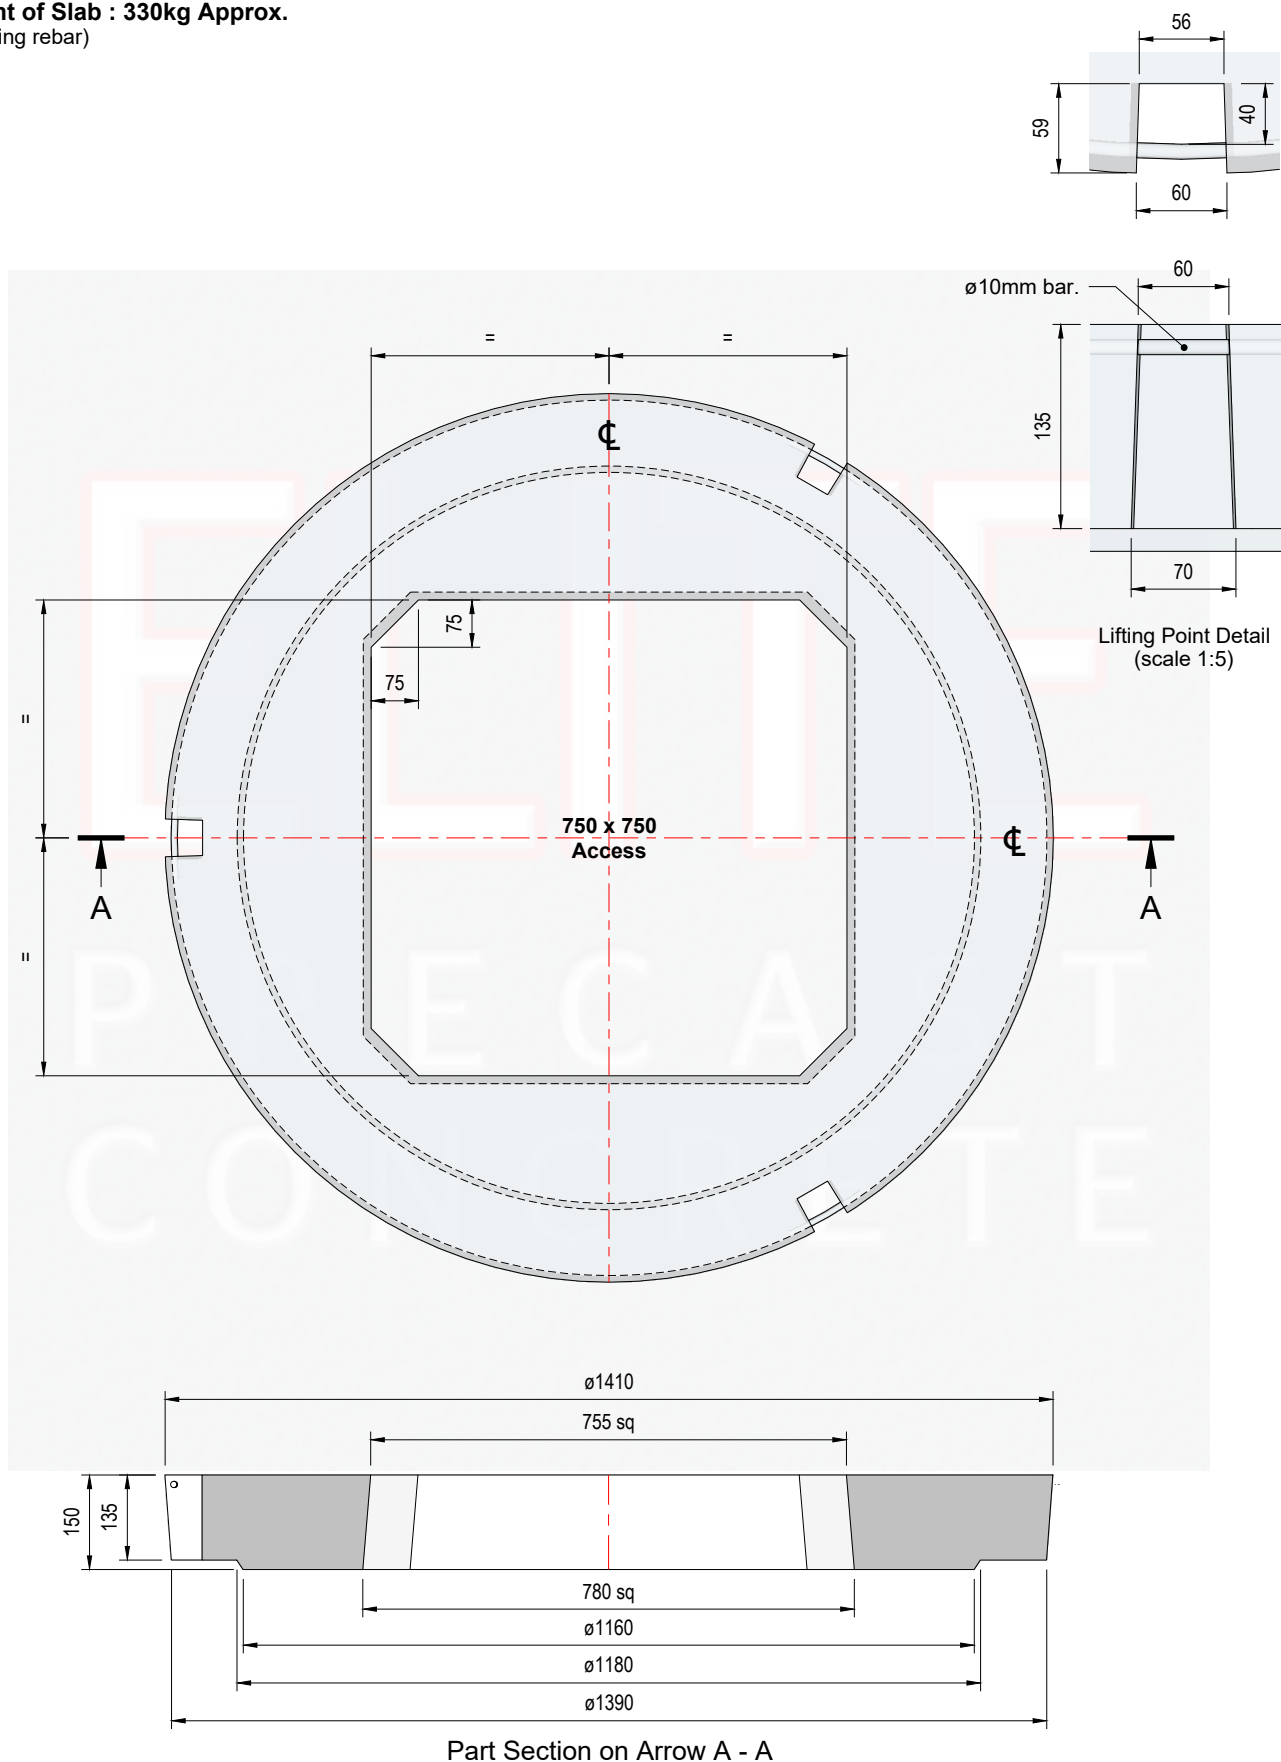

Part Section on Arrow A - A

					O	18.06.26	For Information.	AMS	CTC
REV	DATE	REASON FOR ISSUE	DRN	APP	REV	DATE	REASON FOR ISSUE	DRN	APP
TITLE					ELITE PRECAST CONCRETE LTD HALESFIELD 9, TELFORD SHROPSHIRE TF7 4QW www.eliteprecast.co.uk				
Cover Slab - 1200mm x 150mm x 750mm sq Opening									
		DRN	AMS	CHKD	CTC	DATE	18-06-26	SIZE	A4
						SCALE	1:12	DRG	EPC-1200-750-750
								REV	O