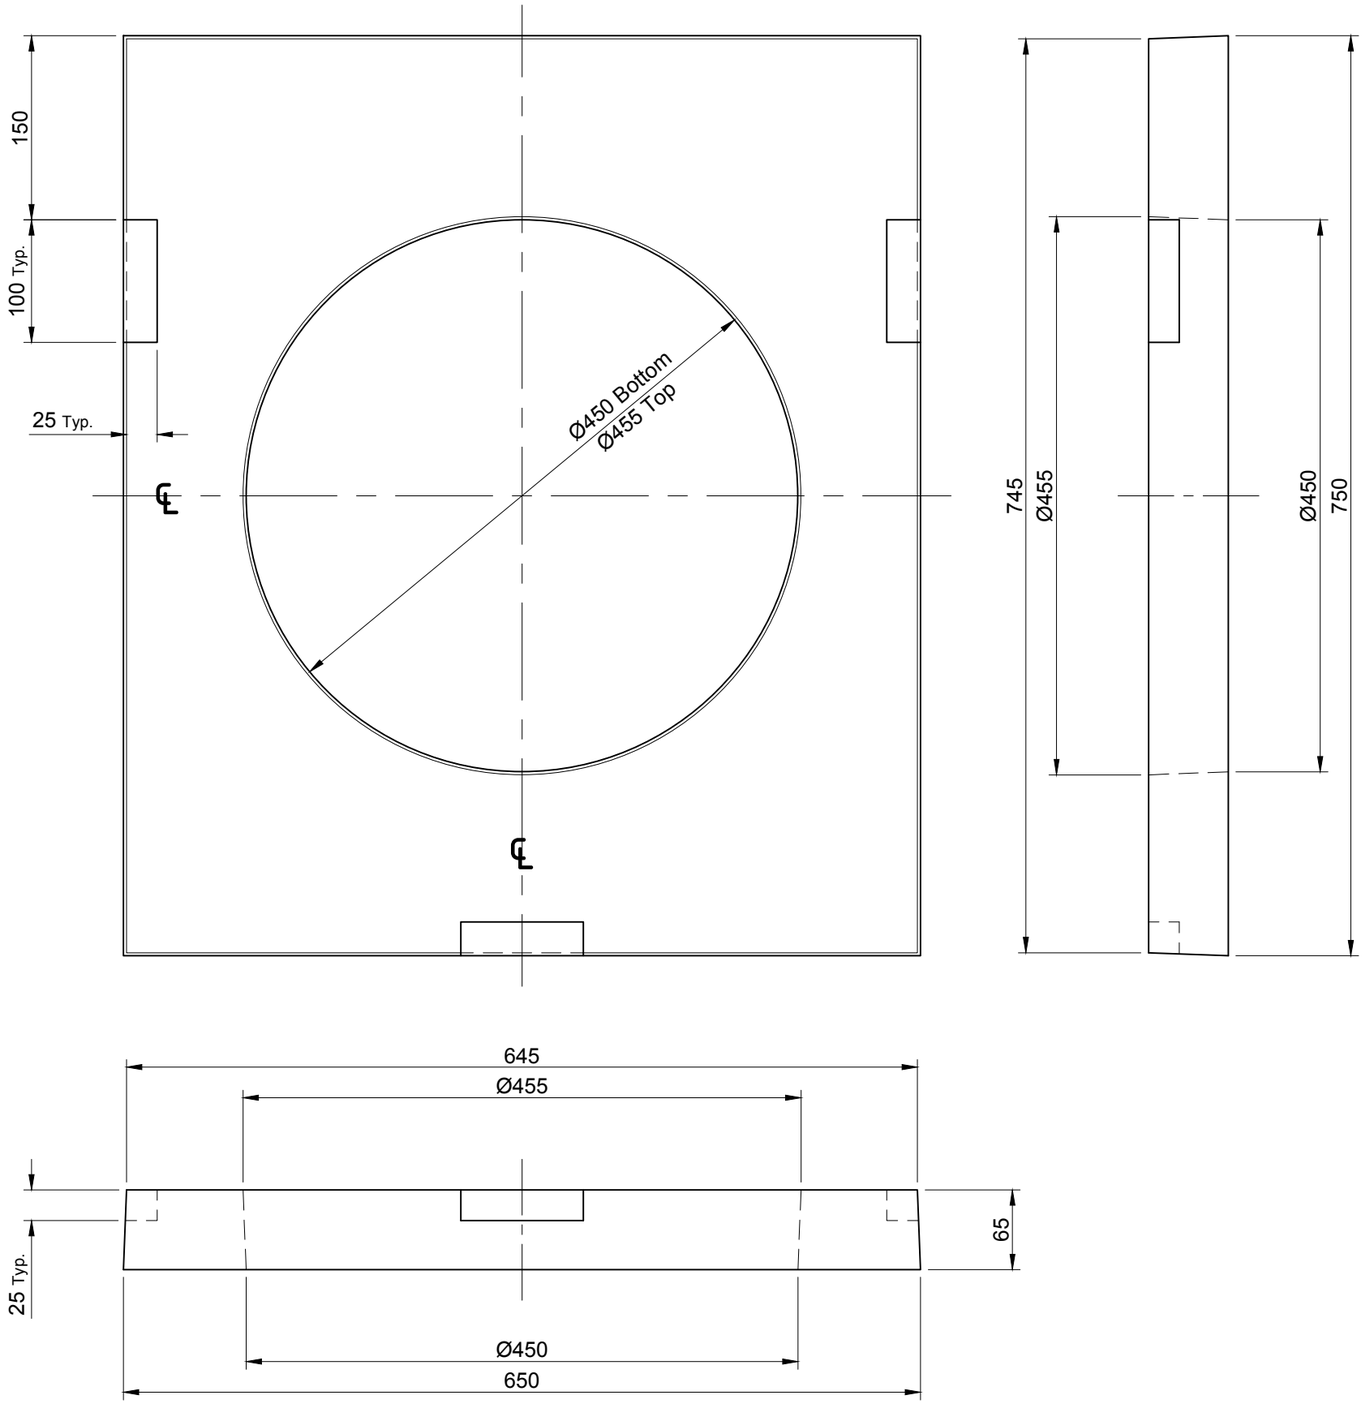


Notes

Tolerances to BS EN 1917 & BS 5911 part 6 (± 3.0mm)

Minimum cover = 25mm

Weight = 50 Kg

Thickness = 65mm

Refer to Elite Precast drawing EPC-DRG-231 for reinforcement details.

REV	DATE	REASON FOR ISSUE	DRN	APP
O	11.05.16	For Information.	CTC	RMD

TITLE

Standard 450 x 65mm Thk
Gully Raiser / Cover Slab
Elite Product Code : -

ELITE PRECAST CONCRETE LTD
HALESFIELD 9, TELFORD
SHROPSHIRE TF7 4QW

DRN CTC | CHKD RMD | DATE 11-05-16 | SIZE A3 | SCALE 1:5 | DRG EPC-GCS-002 | REV O

N:\Drawings\AutoCAD Files\Gully Cover Slabs\EPC-GCS-002_O Standard 450 Gully Raiser (750 x 650 x 65).dwg