


Total Block Weight (approx. including reinforcement) : 1820kg

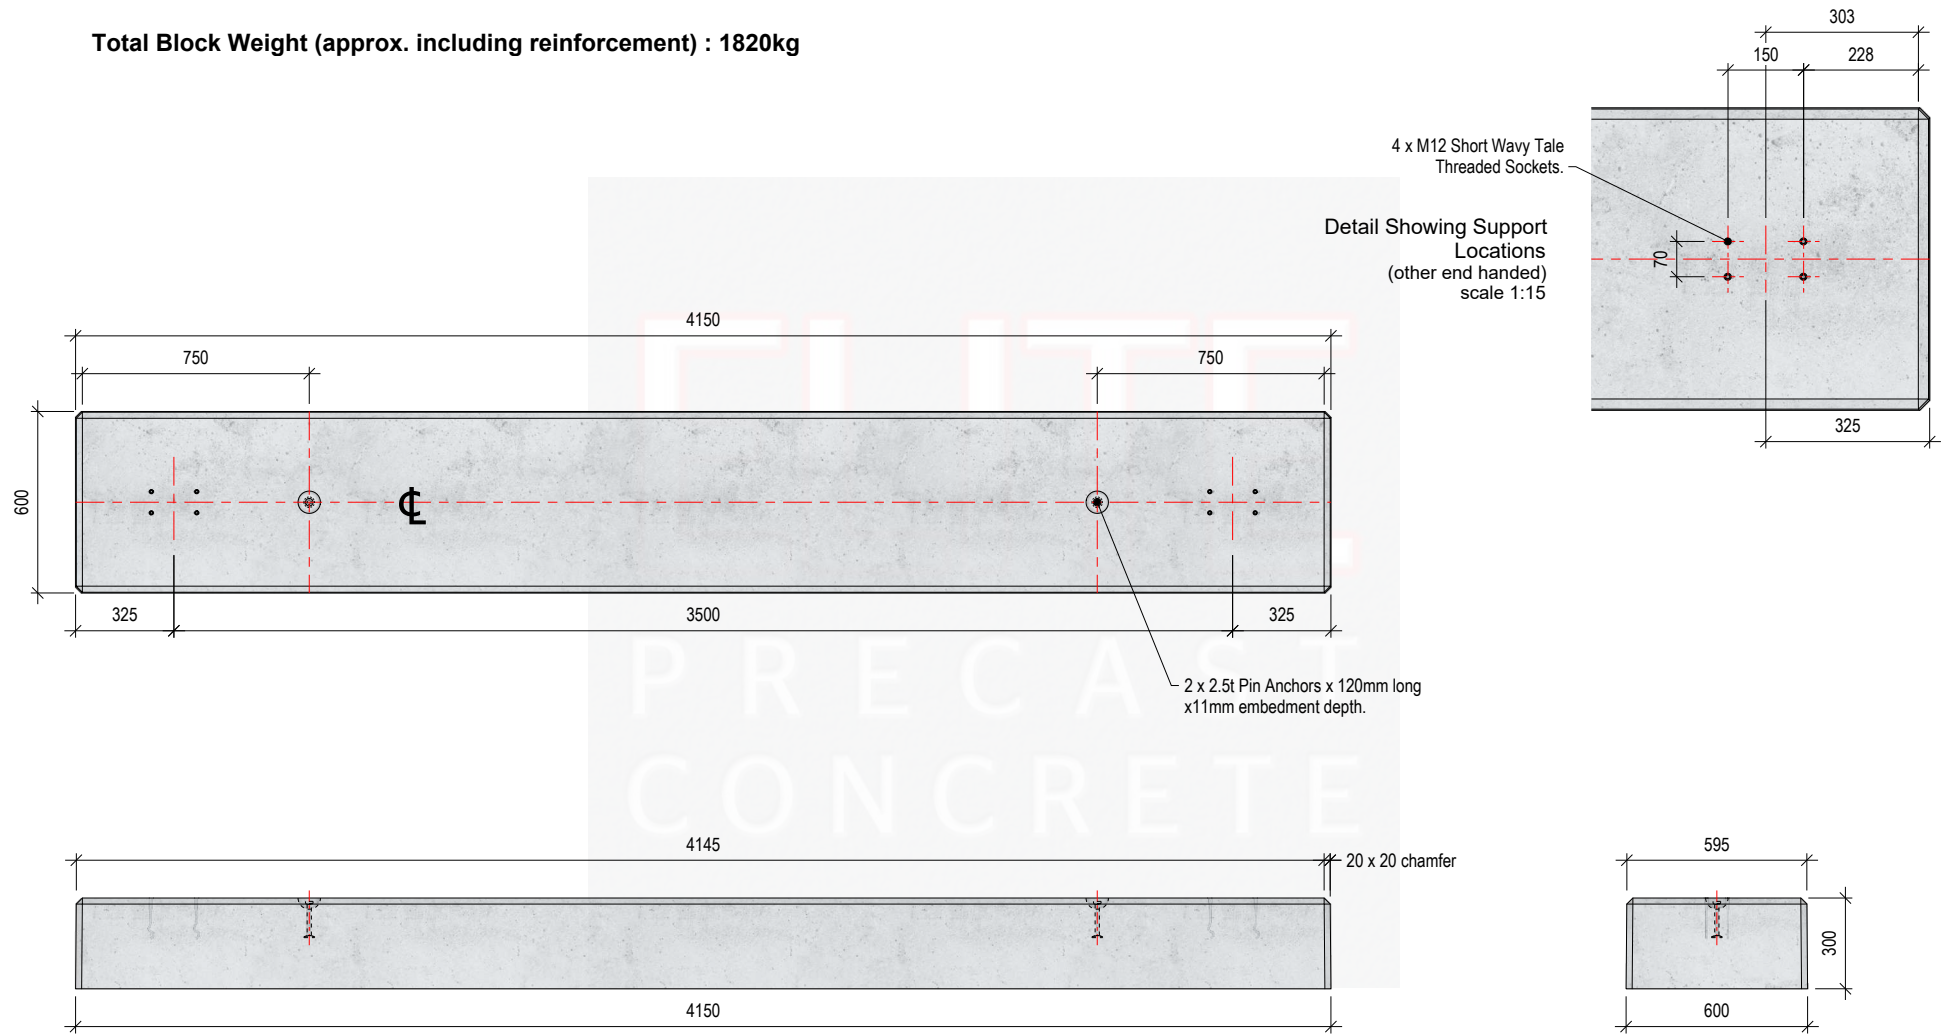

All Concrete Solar Blocks are manufactured using high strength (50N/mm²) concrete and are Class A1 fire resistant in accordance with clause 4.3.4.4 of EN 13369

					TITLE Solar Block 4150mm x 600mm x 300mm Elite Product : KZ4150					ELITE PRECAST CONCRETE LTD UNIT O, HALESFIELD 9 TELFORD TF7 4QW Tel : 01952 588885 www.eliteprecast.co.uk email : sales@eliteprecast.co.uk										
O	18-09-26	First Issue.	CTC	-																
REV	DATE	REASON FOR ISSUE	DRN	APP			DRN	CTC	CHKD	-	DATE	18-09-26	SIZE	A4	SCALE	1:25	DRG	KZ4150	REV	O