

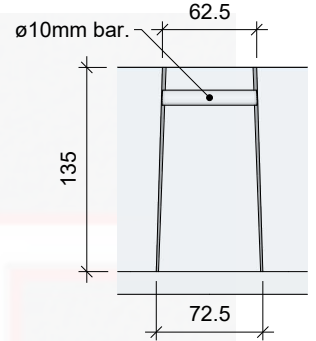


ALL Elite Precast Manhole Cover Slabs are
Manufactured using high strength (50N/mm²) concrete

Weight : 268kg Approx.

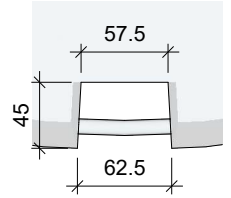

Lifting Point Detail
(scale 1:5)

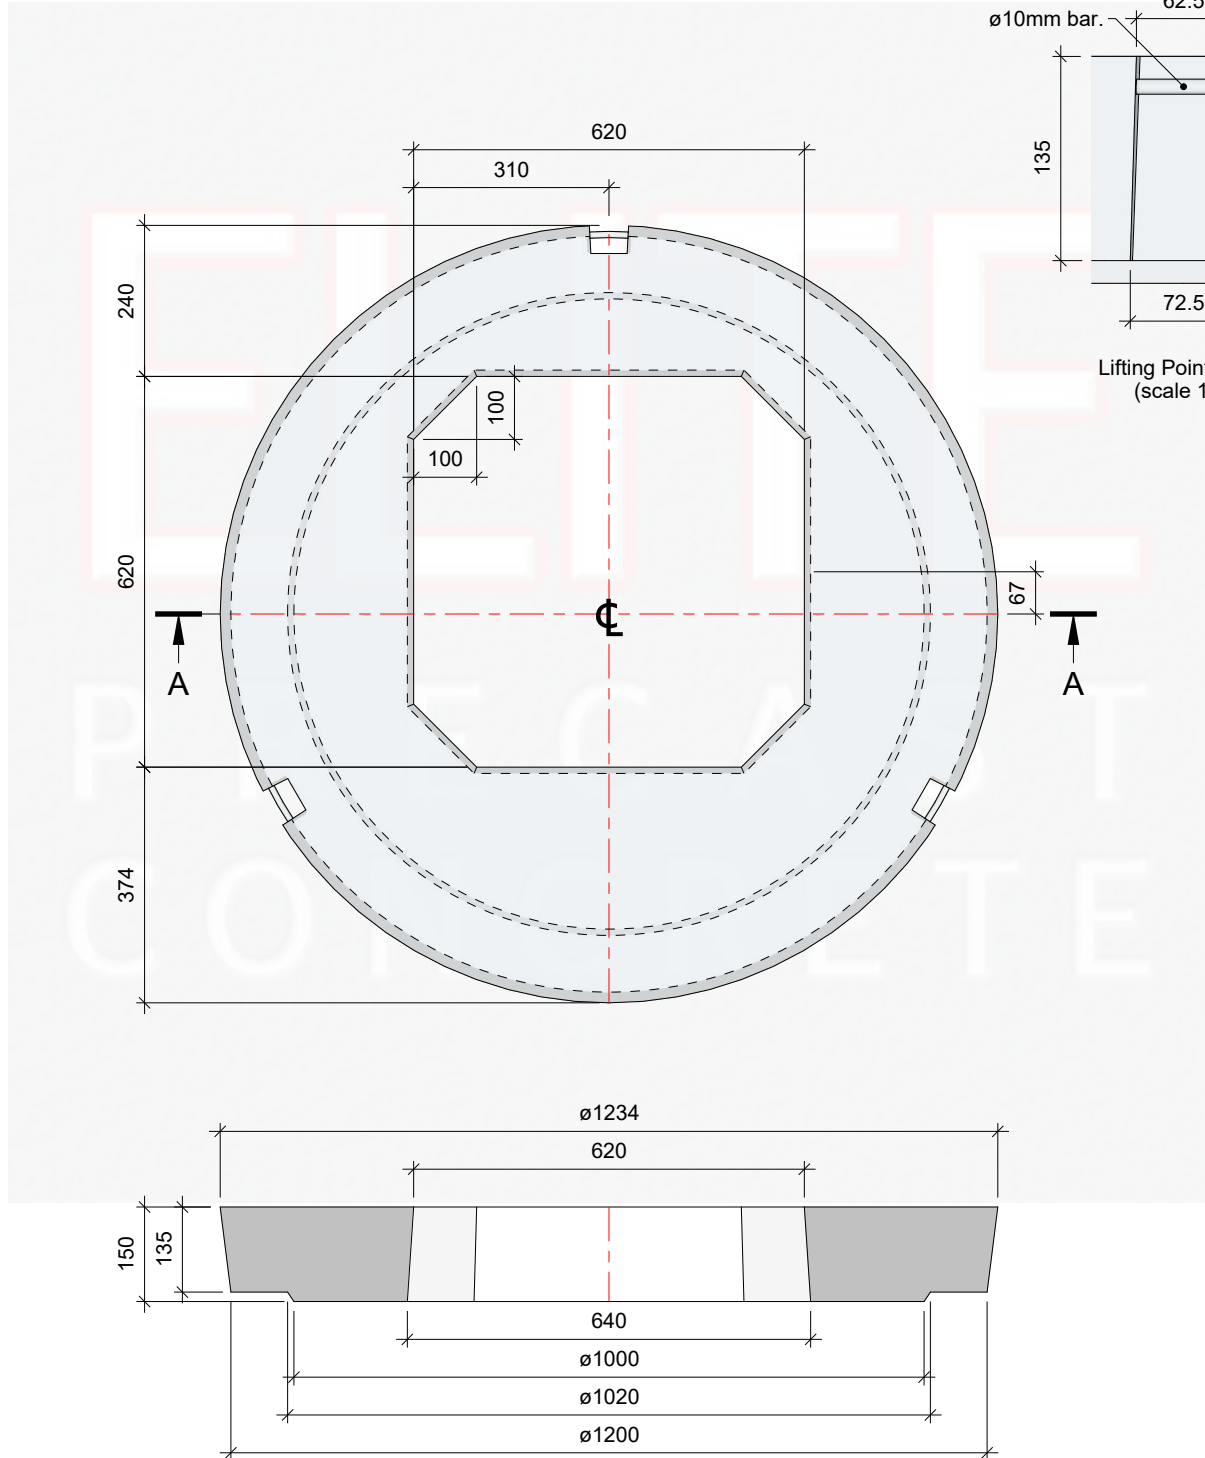

Part Section on Arrow A - A

A	23.06.25	Title block & drawing reference updated.	CTC	RMD	O	18.11.16	For Information.	CTC	RMD									
REV	DATE	REASON FOR ISSUE	DRN	APP	REV	DATE	REASON FOR ISSUE	DRN	APP									
TITLE					ELITE PRECAST CONCRETE LTD HALESFIELD 9, TELFORD SHROPSHIRE TF7 4QW www.eliteprecast.co.uk													
DN1050 Standard Cover Slab 1050mm x 150mm c/w 600mm Sq. Opening																		
					DRN	CTC	CHKD	RMD	DATE	18-11-16	SIZE	A4	SCALE	1:12	DRG	1050-600	REV	A