


Block Manufactured Using C50 Strength Concrete

Weight of Block : 2000kg Approx.

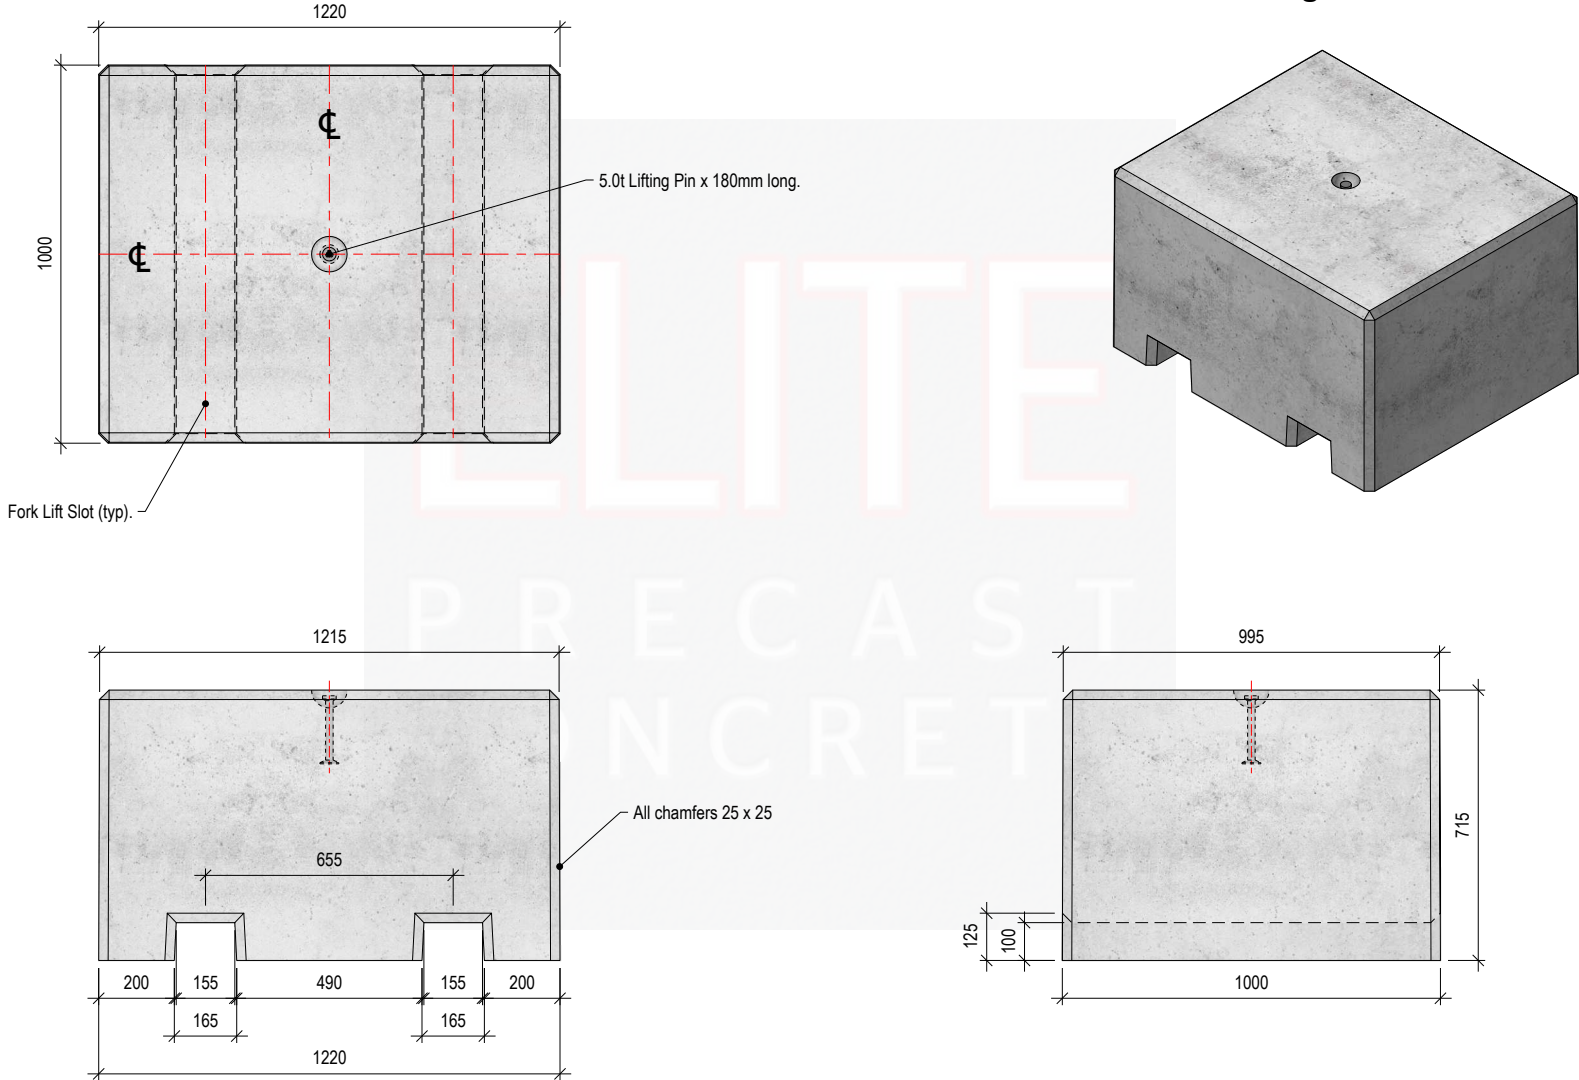

					TITLE KS2000 Ballast Block 1220mm x 1000mm x 715mm Elite Product Code : KS2000	ELITE PRECAST CONCRETE LTD UNIT O, HALESFIELD 9 TELFORD TF7 4QW Tel : 01952 588885 www.eliteprecast.co.uk email : sales@eliteprecast.co.uk														
O	15-10-25	First Issue.	CTC	-			DRN	CTC	CHKD	-	DATE	15-10-25	SIZE	A4	SCALE	1:20	DRG	KS2000	REV	O
REV	DATE	REASON FOR ISSUE	DRN	APP																