


Weight of Slab : 2050kg Approx.
(including Rebar)

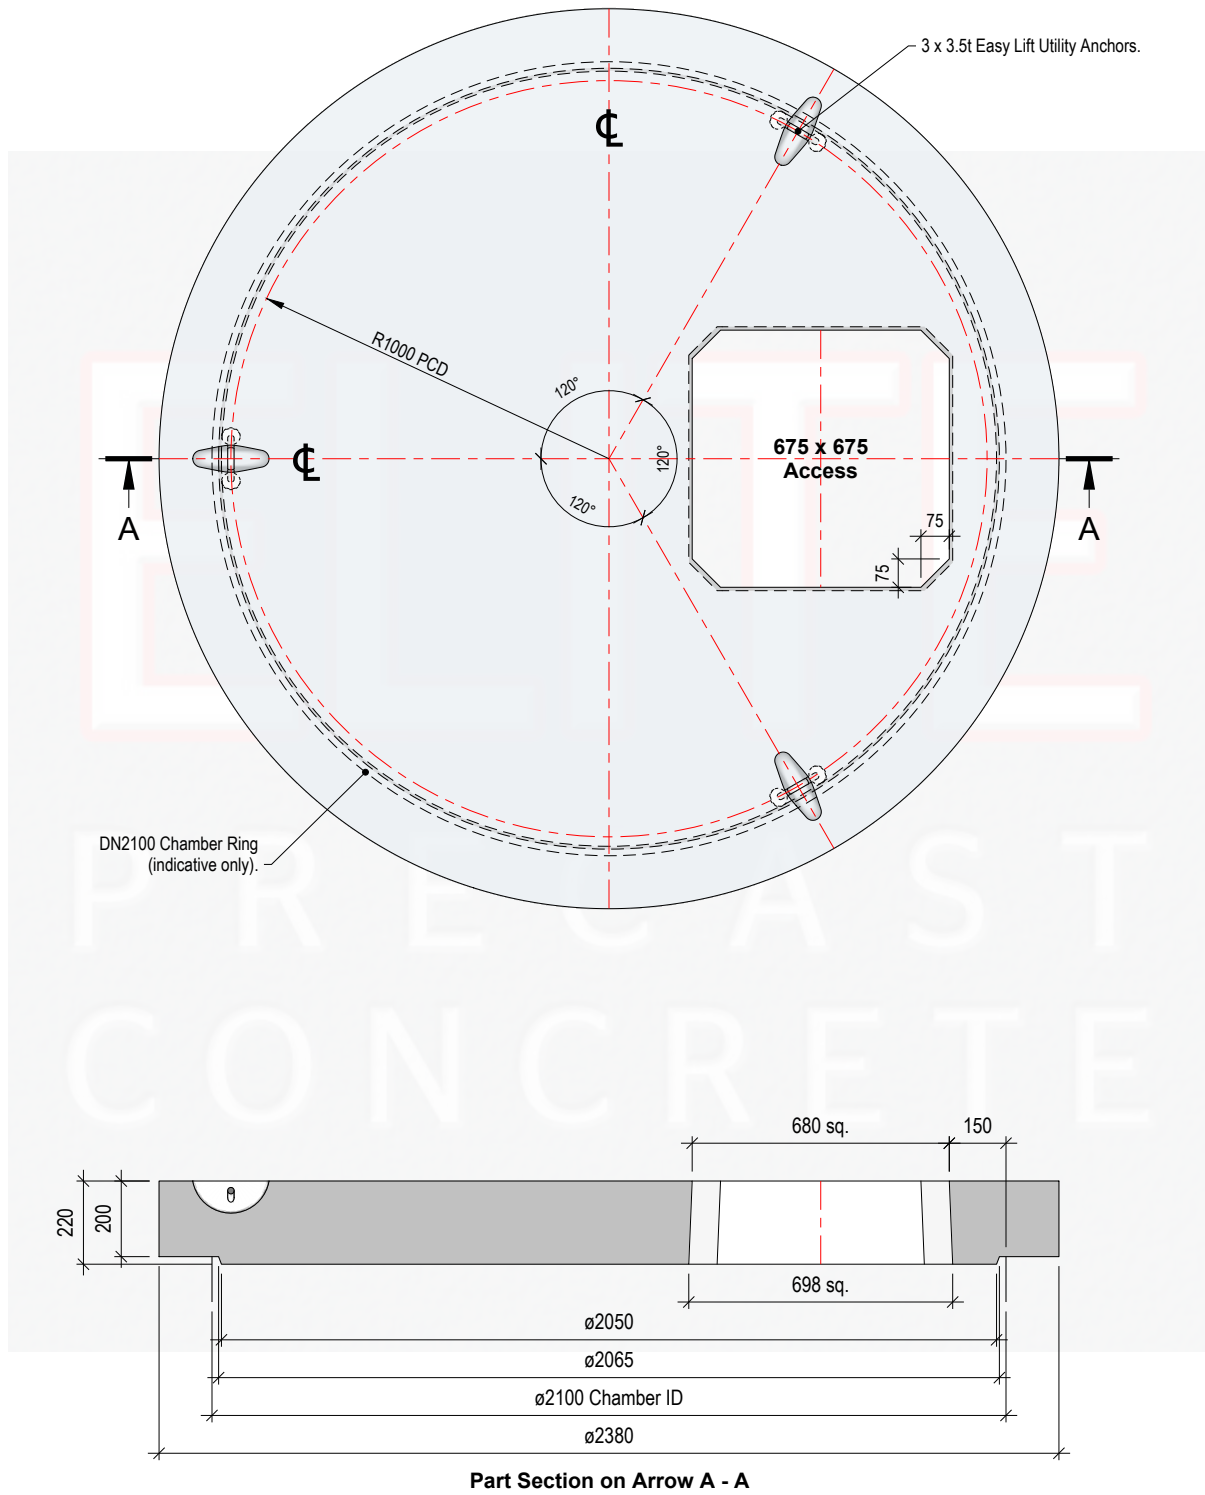

REV	DATE	REASON FOR ISSUE	DRN	APP	O	29.01.26	For Information.	CTC	-
REV	DATE	REASON FOR ISSUE	DRN	APP	REV	DATE	REASON FOR ISSUE	DRN	APP
TITLE					ELITE PRECAST CONCRETE LTD UNIT O, HALESFIELD 9 TELFORD TF7 4QW Tel : 01952 588885 www.eliteprecast.co.uk email : sales@eliteprecast.co.uk				
DN2100 Standard Cover Slab ø2380mm OD x 220mm c/w 675mm sq. Access Opening									
		DRN	CTC	CHKD	PR	DATE	29-01-26	SIZE	A4
						SCALE	1:20	DRG	EPC-2100-675
								REV	O