
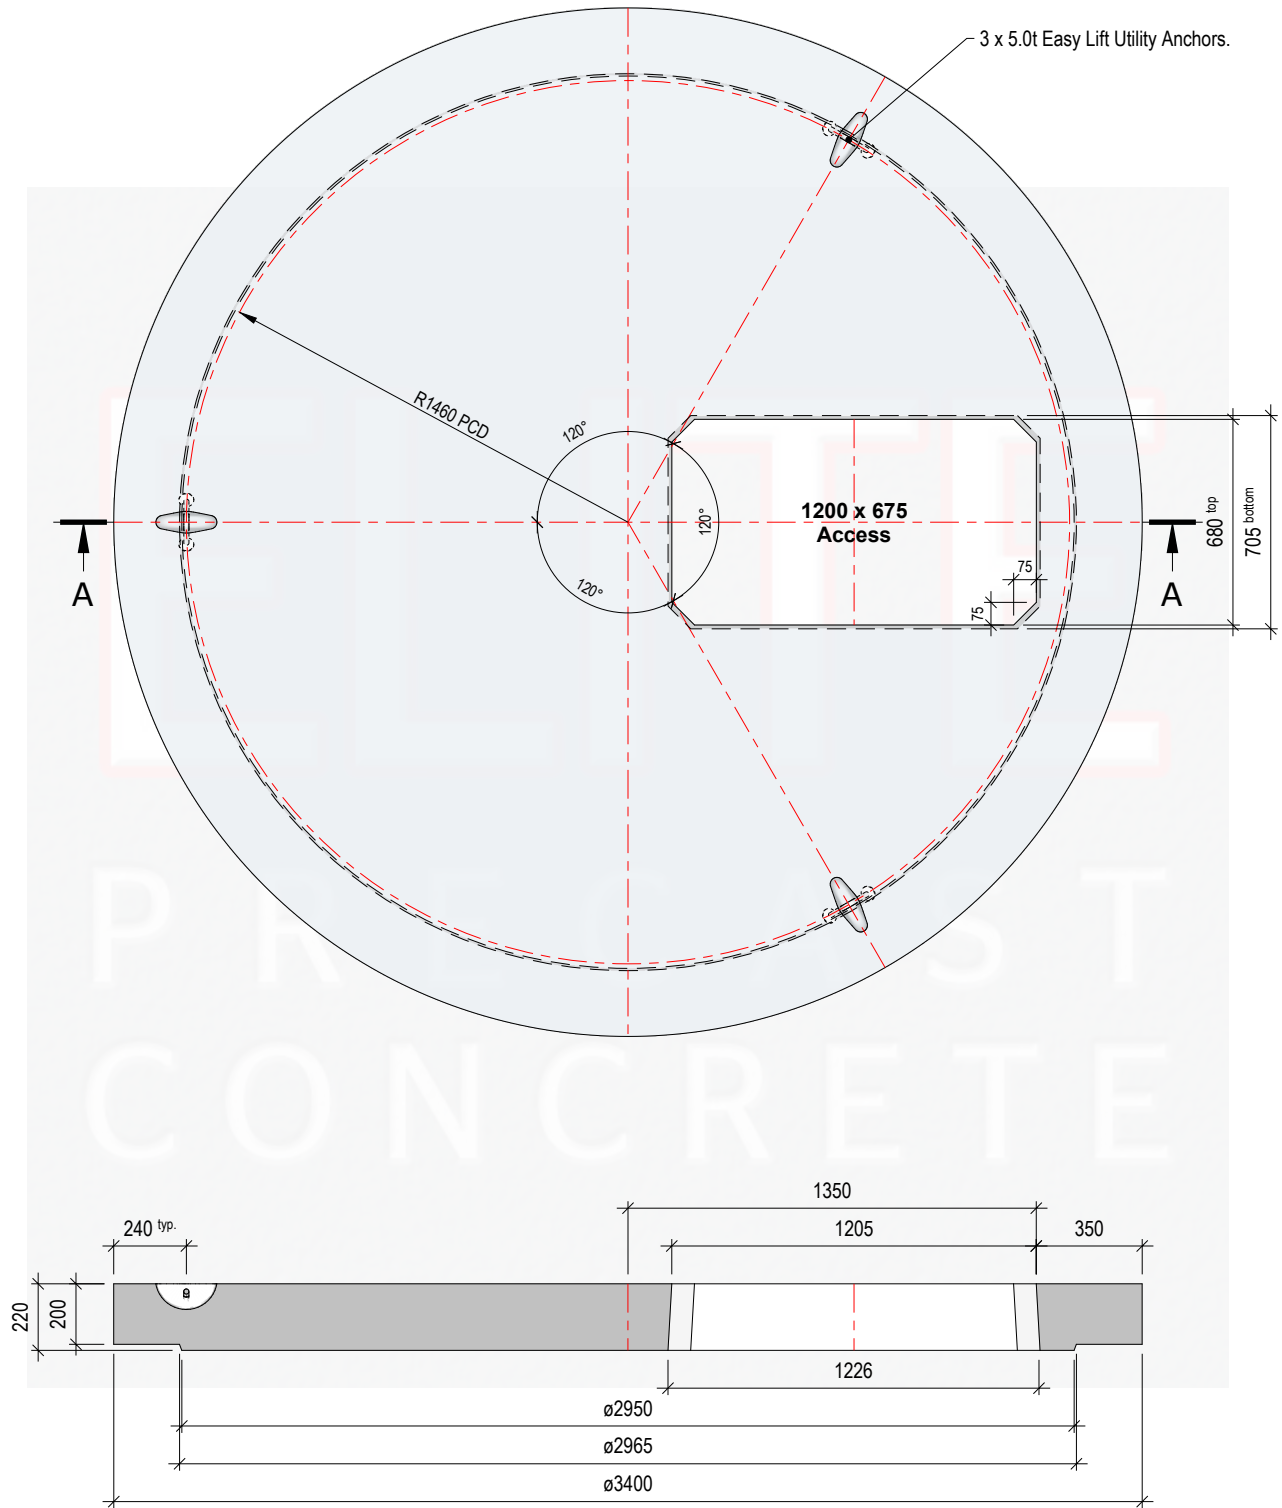


Weight of Slab : 4235kg Approx.
(including Rebar)

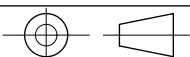

Part Section on Arrow A - A

					O	18.08.25	For Information.				CTC	PR			
REV	DATE	REASON FOR ISSUE			DRN	APP	REV	DATE	REASON FOR ISSUE				DRN	APP	
TITLE							ELITE PRECAST CONCRETE LTD UNIT O, HALESFIELD 9 TELFORD TF7 4QW Tel : 01952 588885 www.eliteprecast.co.uk email : sales@eliteprecast.co.uk								
DN3000 Standard Cover Slab ø3400mm x 220mm c/w 1200mm x 675mm Access															
		DRN	CTC	CHKD	PR	DATE	18-08-25	SIZE	A4	SCALE	1:25	DRG	EPC-3000-1200	REV	O