



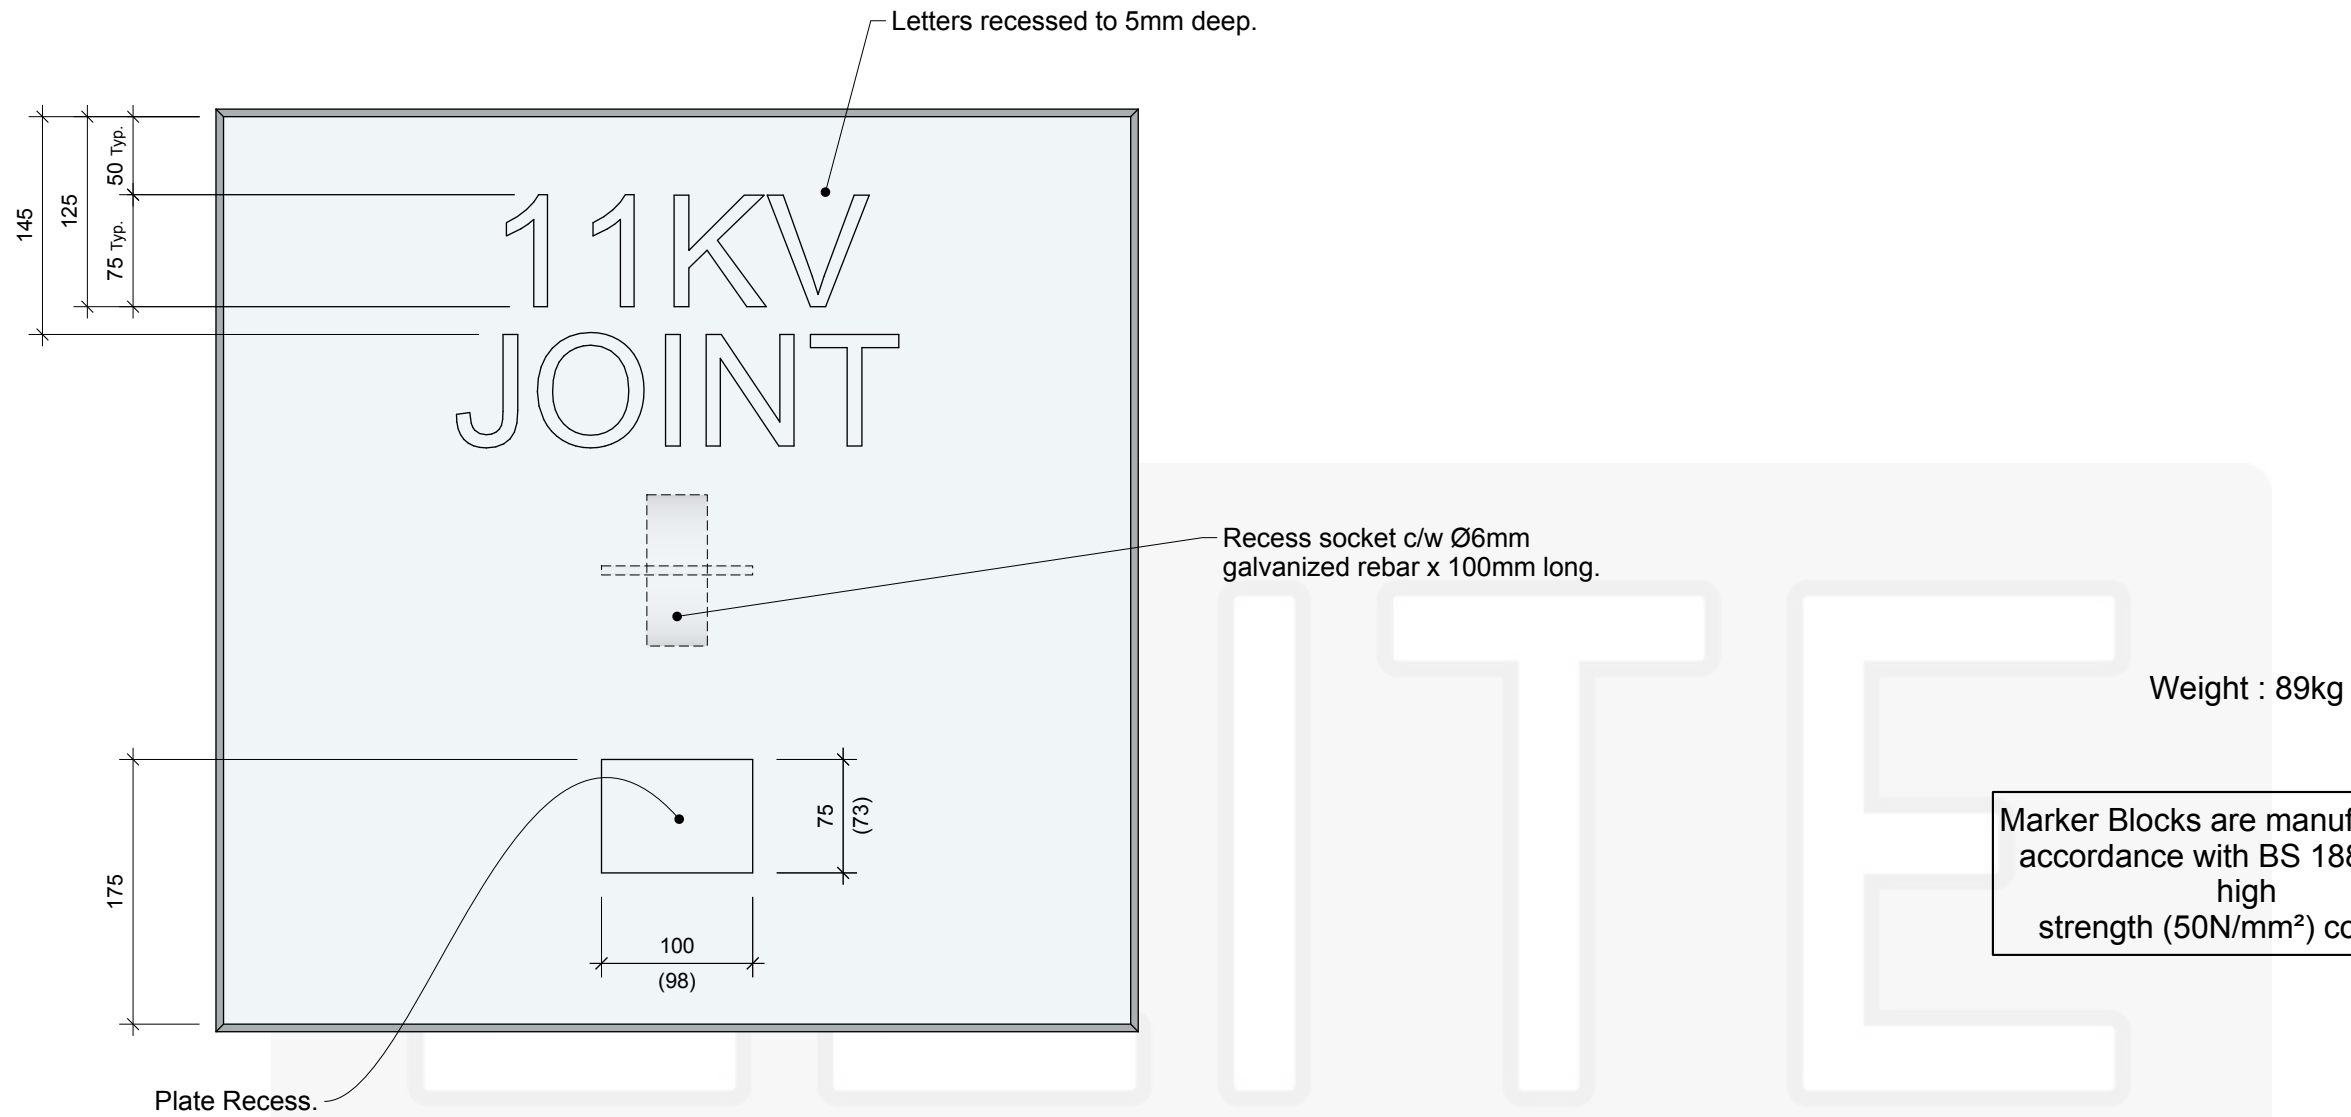

Marker Blocks are manufactured in accordance with BS 1881 using high strength (50N/mm²) concrete.

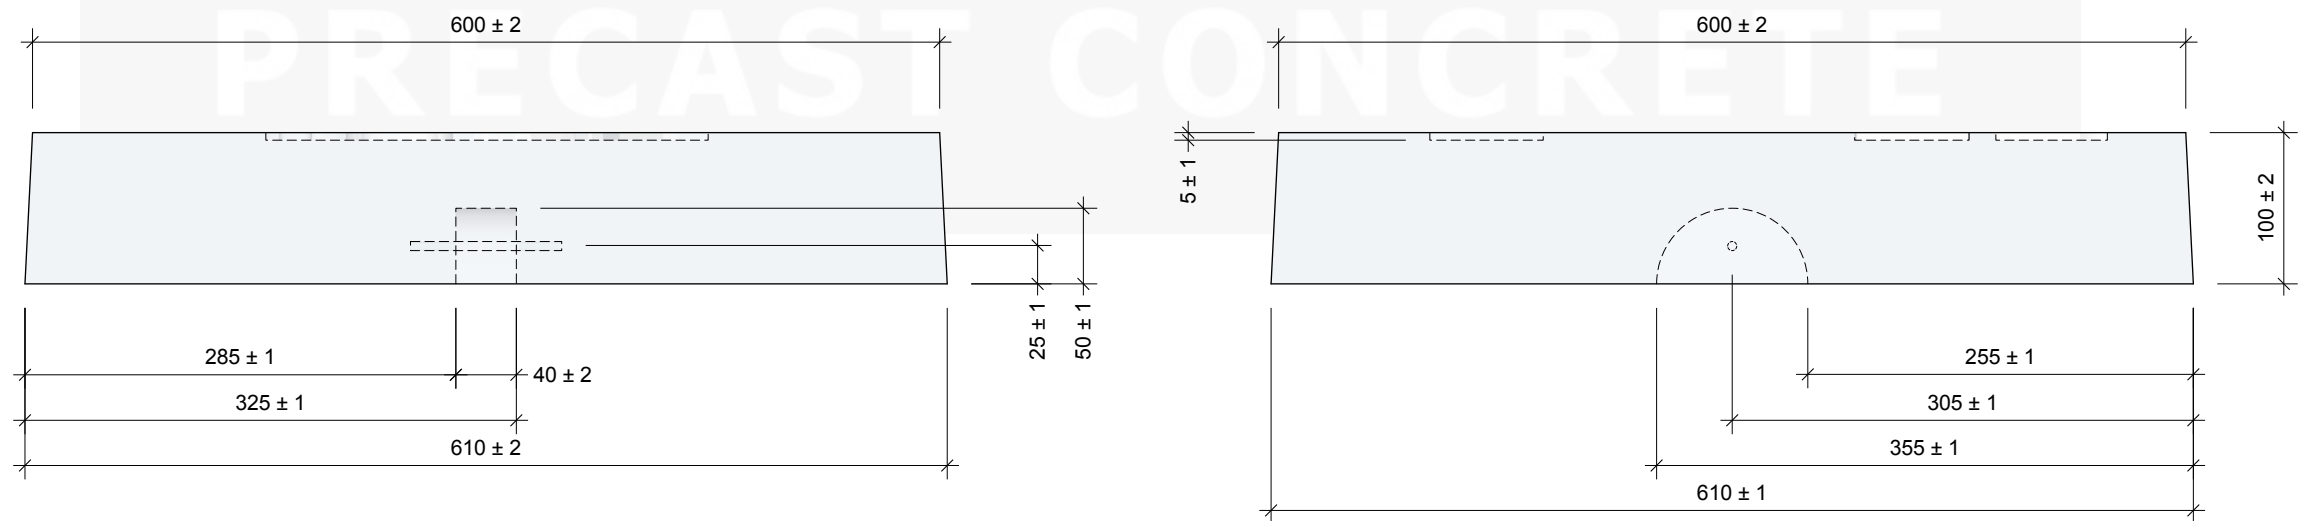

										TITLE Marker Block 600mm x 600mm x 100mm '11KV JOINT' Elite Product Code : CCC3A					ELITE PRECAST CONCRETE LTD HALESFIELD 9, TELFORD SHROPSHIRE TF7 4QW											
												DRN	CTC	CHKD	RMD	DATE	12-04-19	SIZE	A3	SCALE	1:5	DRG	EPC-MKB-020	REV		
REV	DATE	REASON FOR ISSUE			DRN	APP	REV	DATE	REASON FOR ISSUE			DRN	APP													
							O	12.04.19	For Information.					CTC	RMD											