

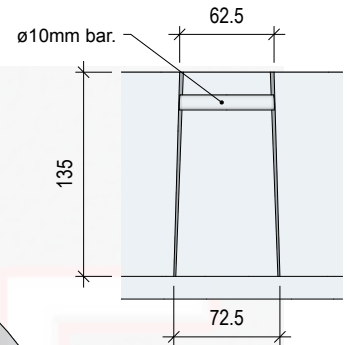


ALL Elite Precast Manhole Cover Slabs are
Manufactured using high strength (50N/mm²) concrete

Weight : 230kg Approx.

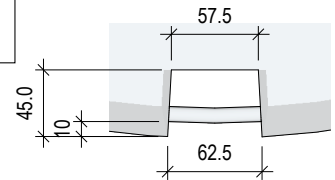

Lifting Point Detail
(scale 1:5)

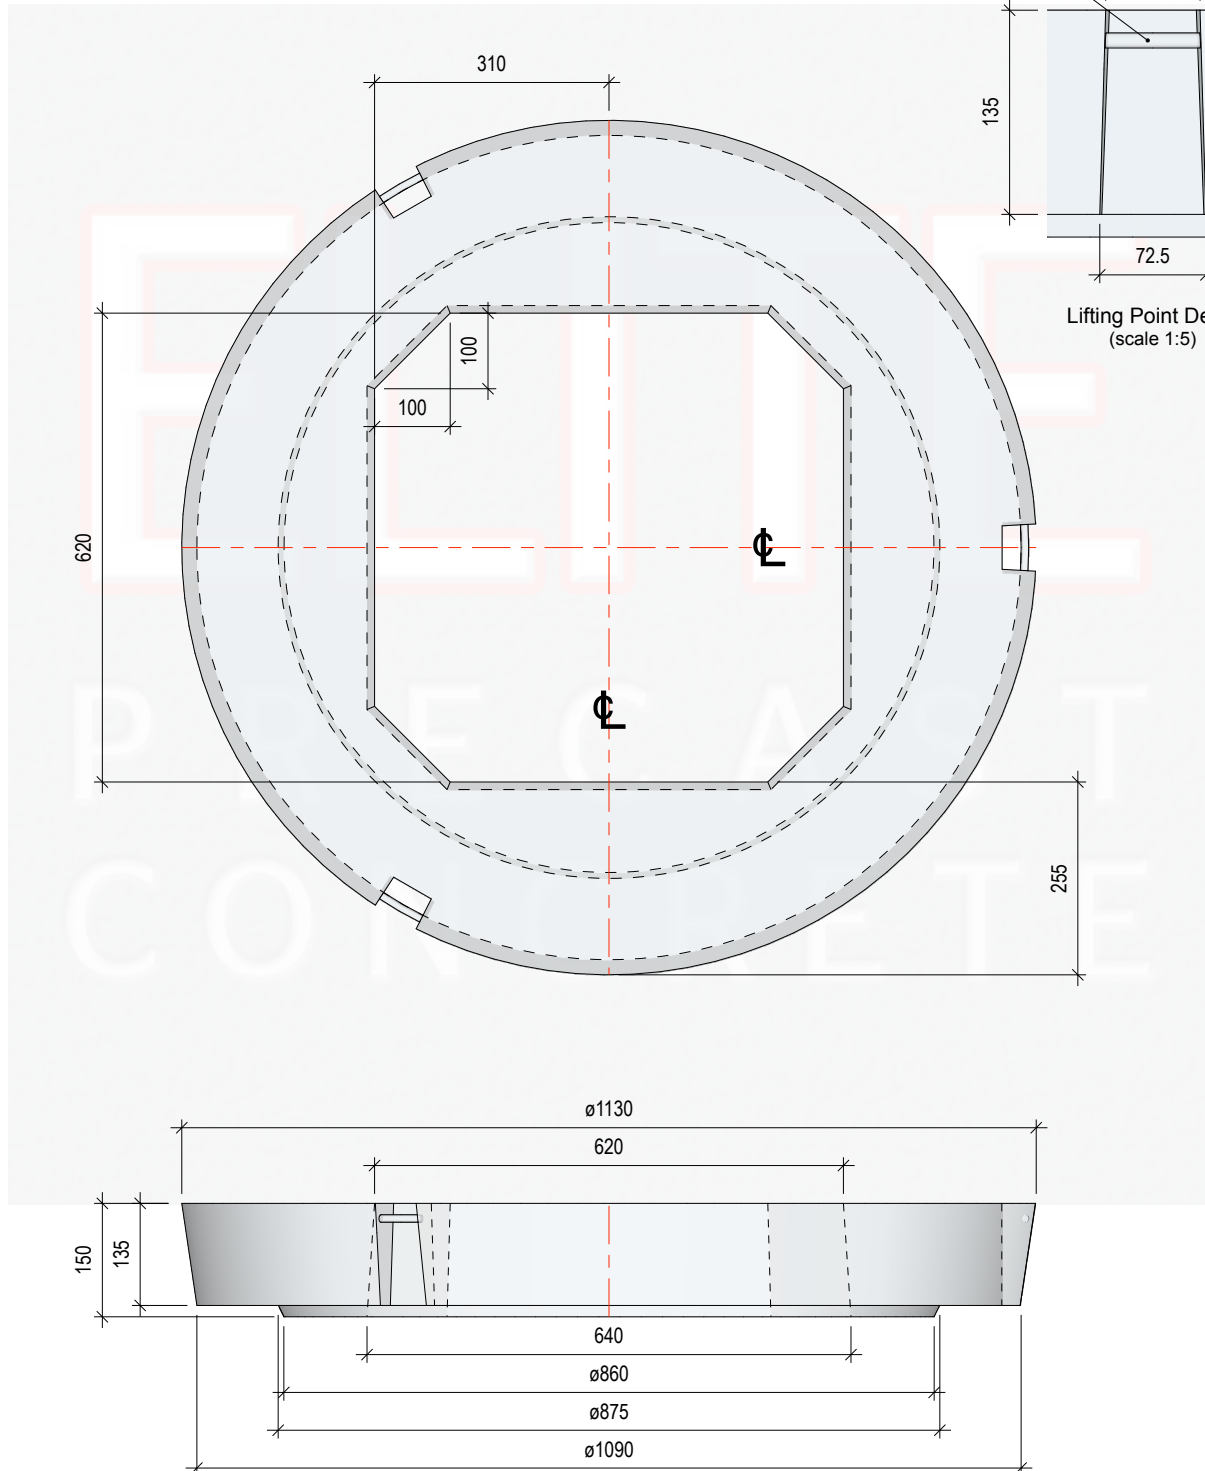

A	23.06.25	Title block & drawing reference updated.	CTC	RMD	O	18.11.16	For Information.			CTC	RMD					
REV	DATE	REASON FOR ISSUE	DRN	APP	REV	DATE	REASON FOR ISSUE			DRN	APP					
TITLE					DN900 Standard Cover Slab 900mm x 150mm c/w 600mm Sq. Opening ELITE PRECAST CONCRETE LTD HALESFIELD 9, TELFORD SHROPSHIRE TF7 4QW www.eliteprecast.co.uk 											
		DRN	CTC	CHKD	RMD	DATE	18-11-16		SIZE	A4	SCALE	1:10	DRG	EPC-900-600	REV	A