
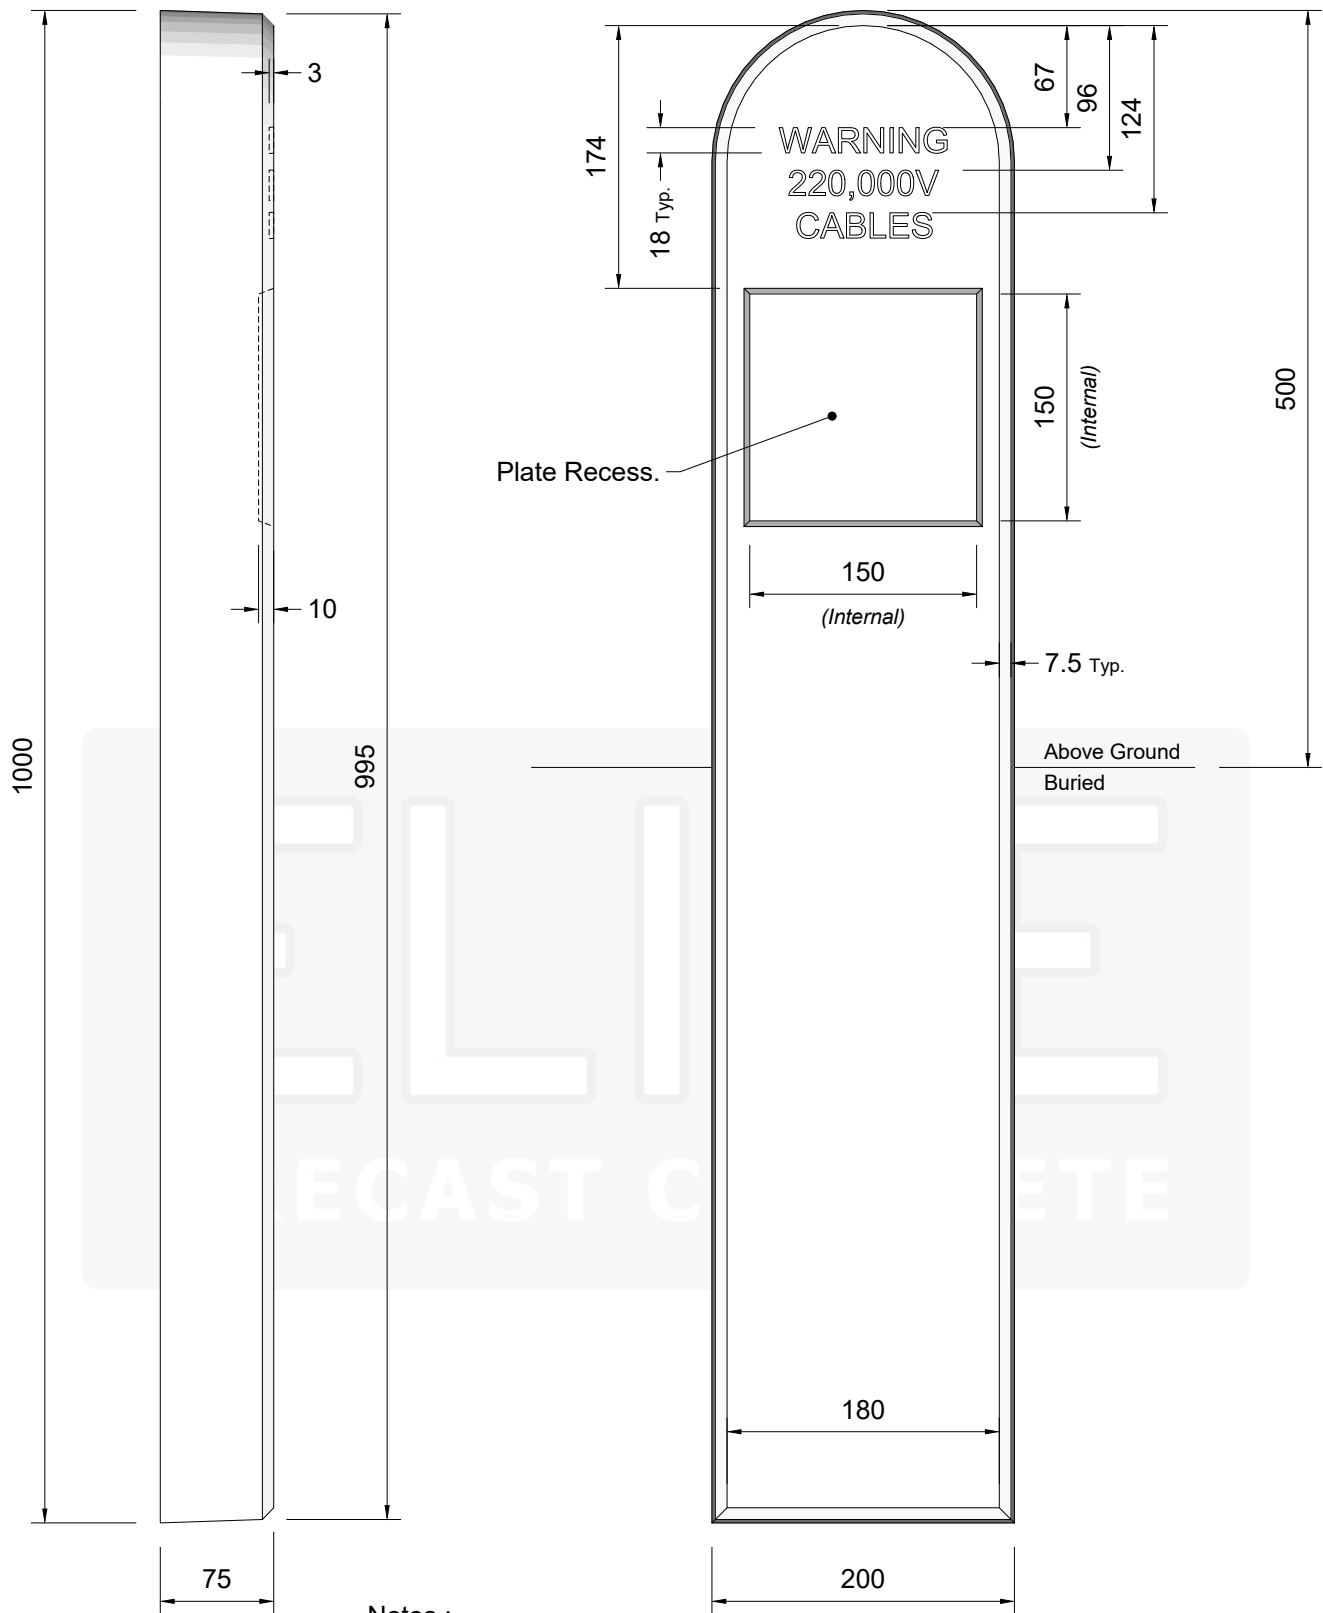


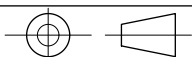

Notes :

The base of the indicator post should be set in a minimum 100mm surround of C7.5 concrete, type 1 stone or as dug material to suit the application.

Unit Weight 35kg

A	11.09.19	Modified to suit clients requirements.			CTC	RMD	O	10.09.19	For Information.			CTC	RMD							
REV	DATE	REASON FOR ISSUE			DRN	APP	REV	DATE	REASON FOR ISSUE			DRN	APP							
TITLE							ELITE PRECAST CONCRETE LTD HALESFIELD 9, TELFORD SHROPSHIRE TF7 4QW ELITE PRECAST CONCRETE													
Marker Post "WARNING 220,000V CABLES" Elite Product Code : CG1C																				
							DRN	CTC	CHKD	RMD	DATE	10-09-19	SIZE	A4	SCALE	1:5	DRG	EPC-MKP-003	REV	A