


Weight of Slab : 1818kg Approx.
(excluding Rebar)

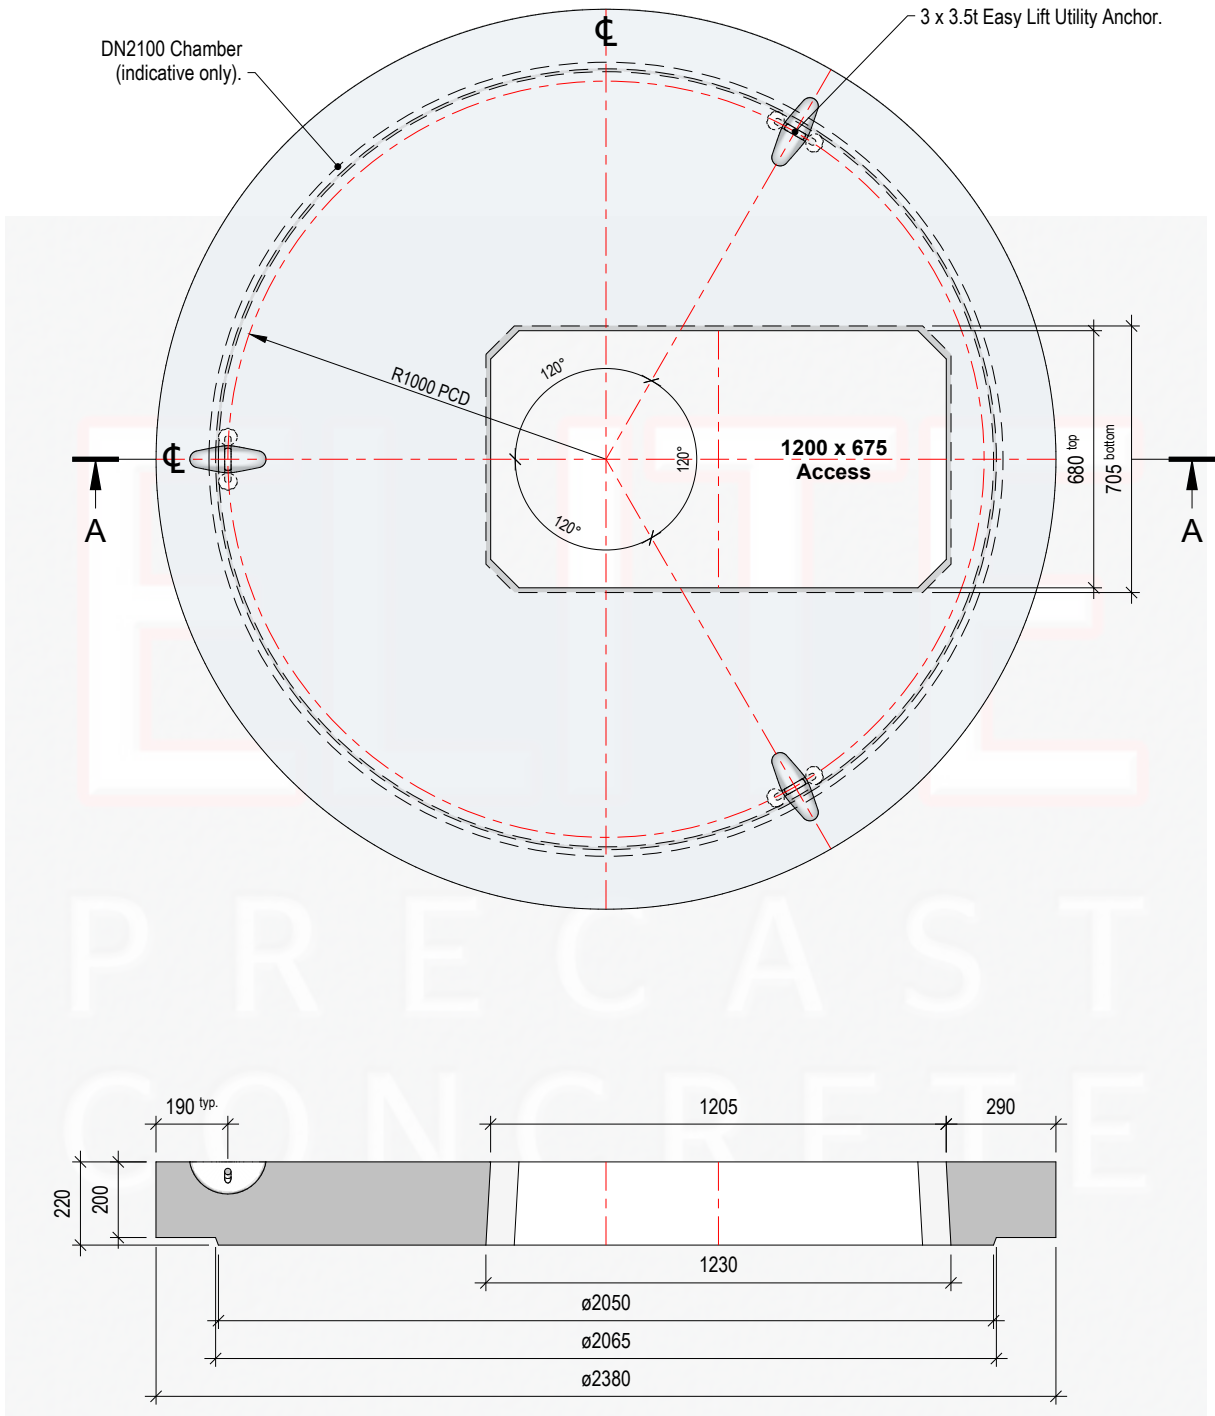

					O	03.07.25	For Information.		CTC	PR						
REV	DATE	REASON FOR ISSUE		DRN	APP	REV	DATE	REASON FOR ISSUE	DRN	APP						
TITLE						ELITE PRECAST CONCRETE LTD HALESFIELD 9, TELFORD SHROPSHIRE TF7 4QW www.eliteprecast.co.uk										
DN2100 Standard Cover Slab ø2380mm x 220mm c/w 1200mm x 675mm Access Opening																
		DRN	CTC	CHKD	PR	DATE	02-07-25		SIZE	A4	SCALE	1:20	DRG	EPC-2100-1200	REV	O